2/7/2012 decook	Tue Feb 07 08:42:20 2012	\\gdot-dsni\gocfg\resources\Gdot2007_Klp.tbl	C:\dgn\000535 Grady\0000535PR02.dgn	STATE	PROJECT NUMBER	SHEET NO.	TOTAL SHEETS
				GA	CSNHS-0000-00(535)	35	266

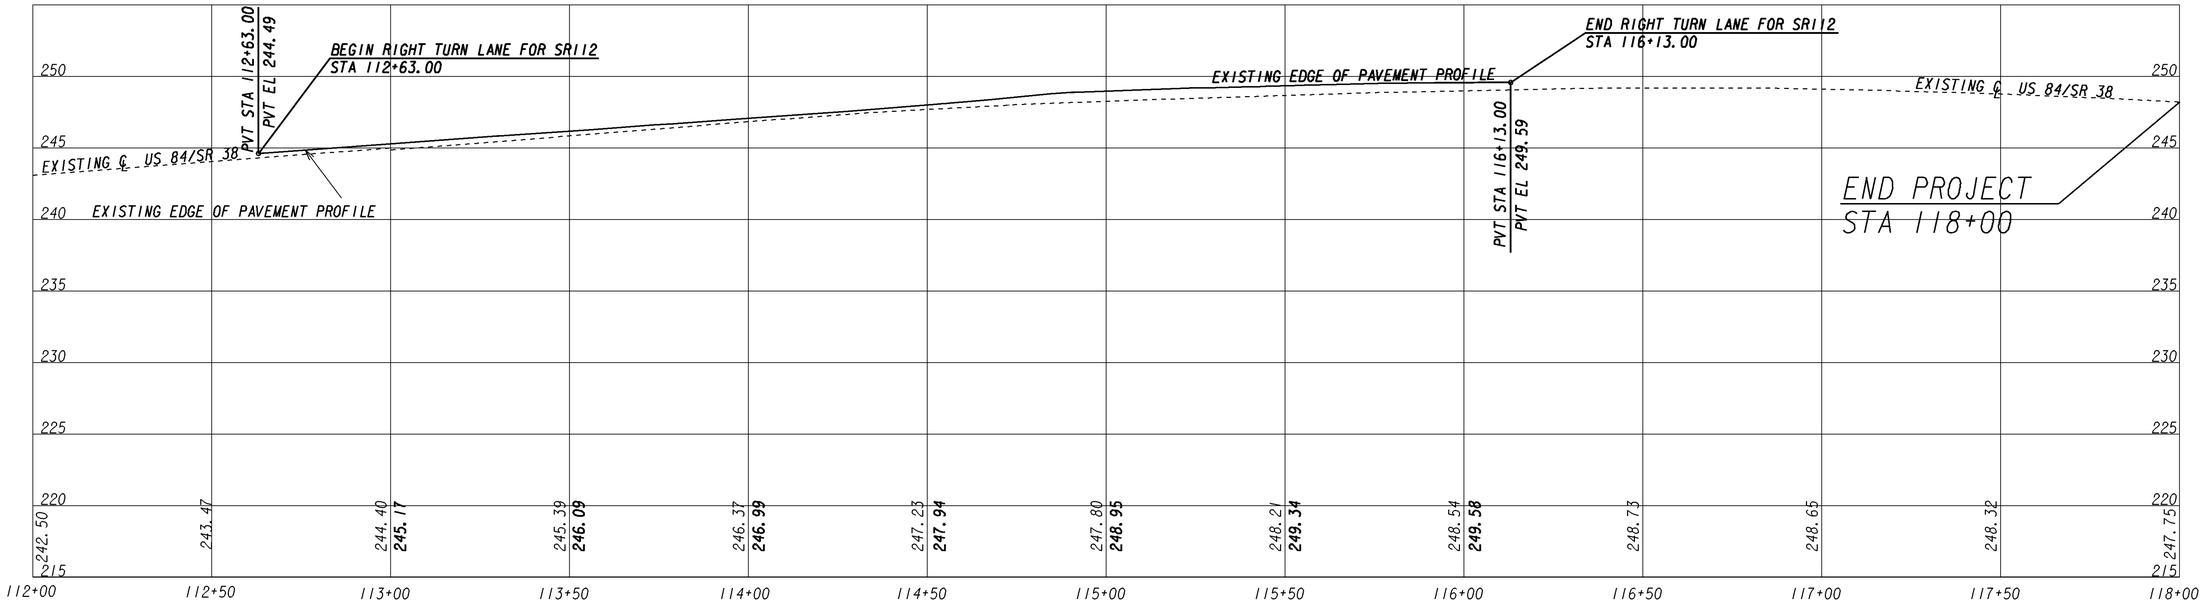

SCALE: 1 Inch = 5 feet VERT.
SCALE: 1 Inch = 20 feet HORIZ.

US 84/ SR 38

GEORGIA
DEPARTMENT OF TRANSPORTATION

REVISION DATES

STATE OF GEORGIA
DEPARTMENT OF TRANSPORTATION
OFFICE: DISTRICT 4 DESIGN

MAINLINE PROFILE

DRAWING No.
15-002

1/5/2009 GR220E