2/7/2012 Tue Feb 07 08:42:13 2012 decook	\\gdot-dsn1\gocfg\resources\Gdot2007_Klp.tbl	C:\dgn\000535 Grady\0000535PR03.dgn	STATE	PROJECT NUMBER	SHEET NO.	TOTAL SHEETS
			GA	CSNHS-0000-00(535)	36	266

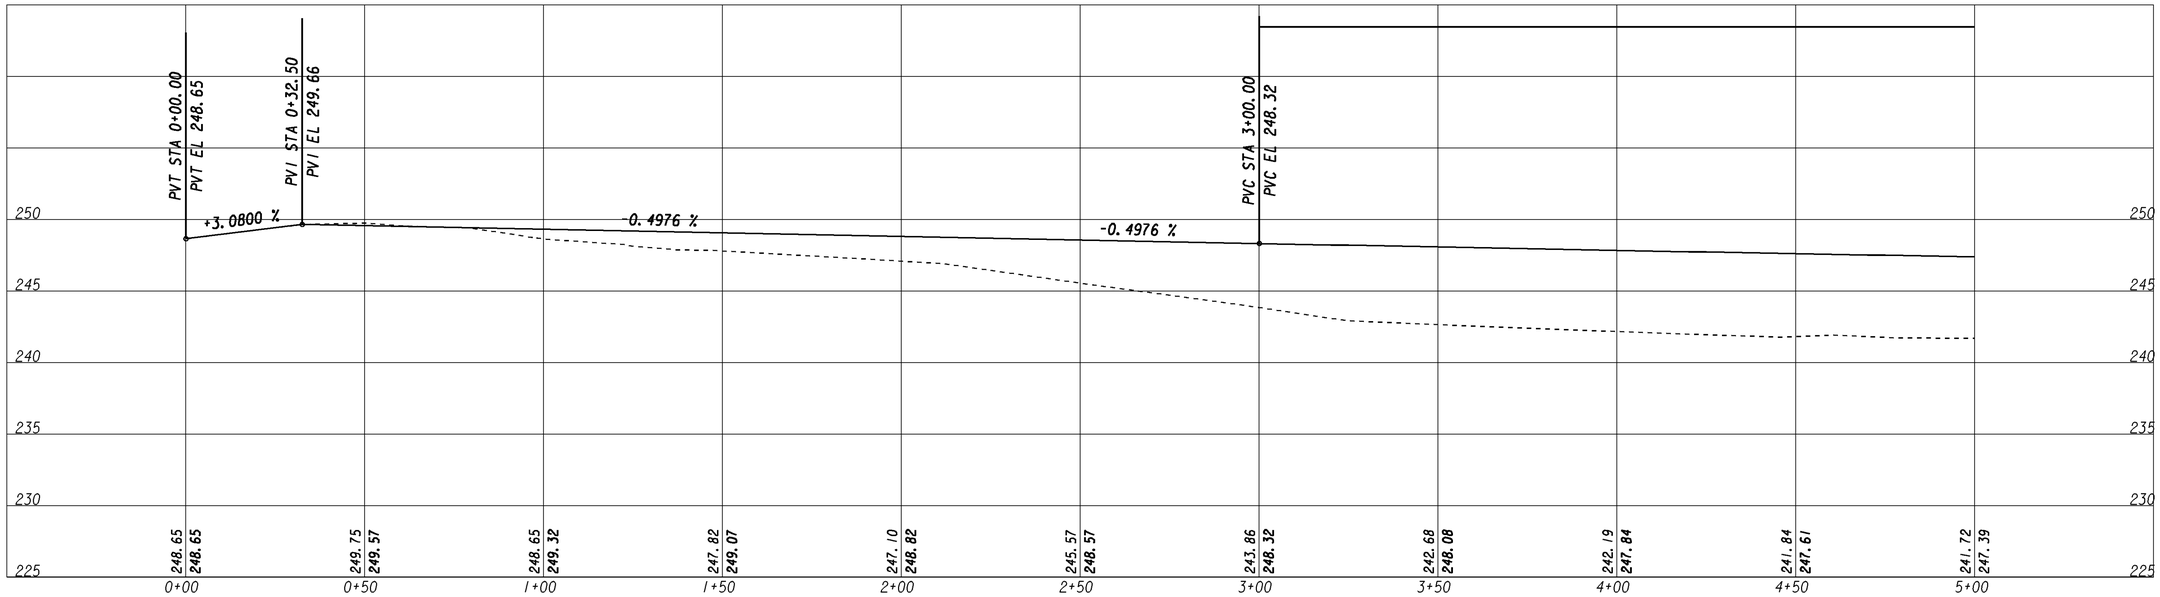

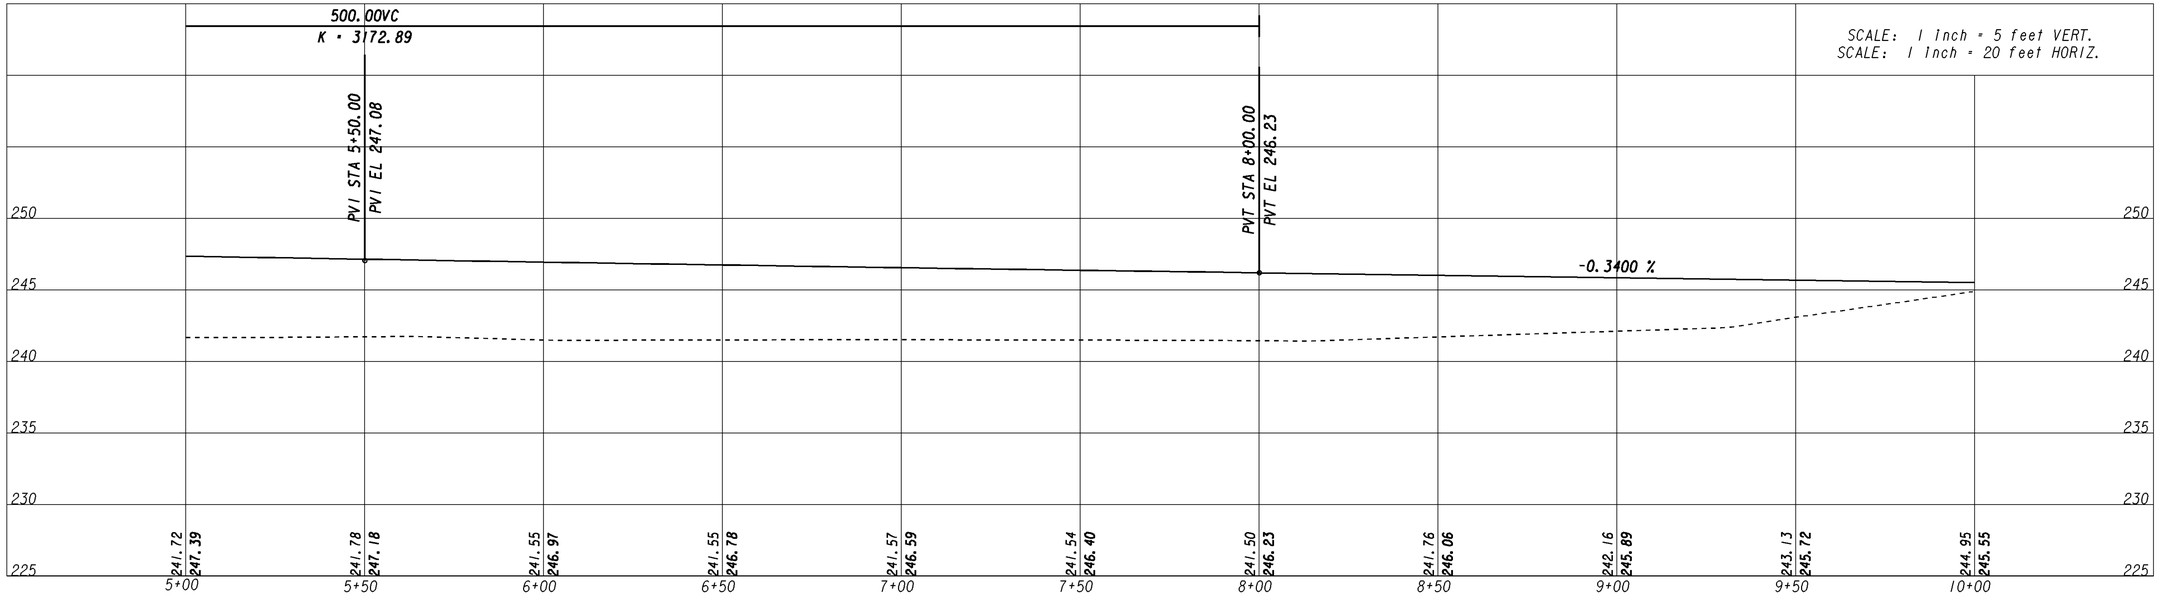

SR 112

GEORGIA
DEPARTMENT OF TRANSPORTATION

REVISION DATES		

STATE OF GEORGIA
DEPARTMENT OF TRANSPORTATION
OFFICE: DISTRICT 4 DESIGN

MAINLINE PROFILE

DRAWING No.
15-003

1/5/2009 GR220E