2/7/2012	Tue Feb 07 08:36:44 2012	\\gdot-dsn1\gocfg\resources\Gdot2007_Klp.tbl	C:\dgn\000535 Grady\0000535ST04a.dgn
decook			

STATE	PROJECT NUMBER	SHEET NO.	TOTAL SHEETS
GA	CSNHS-0000-00(535)	46	266

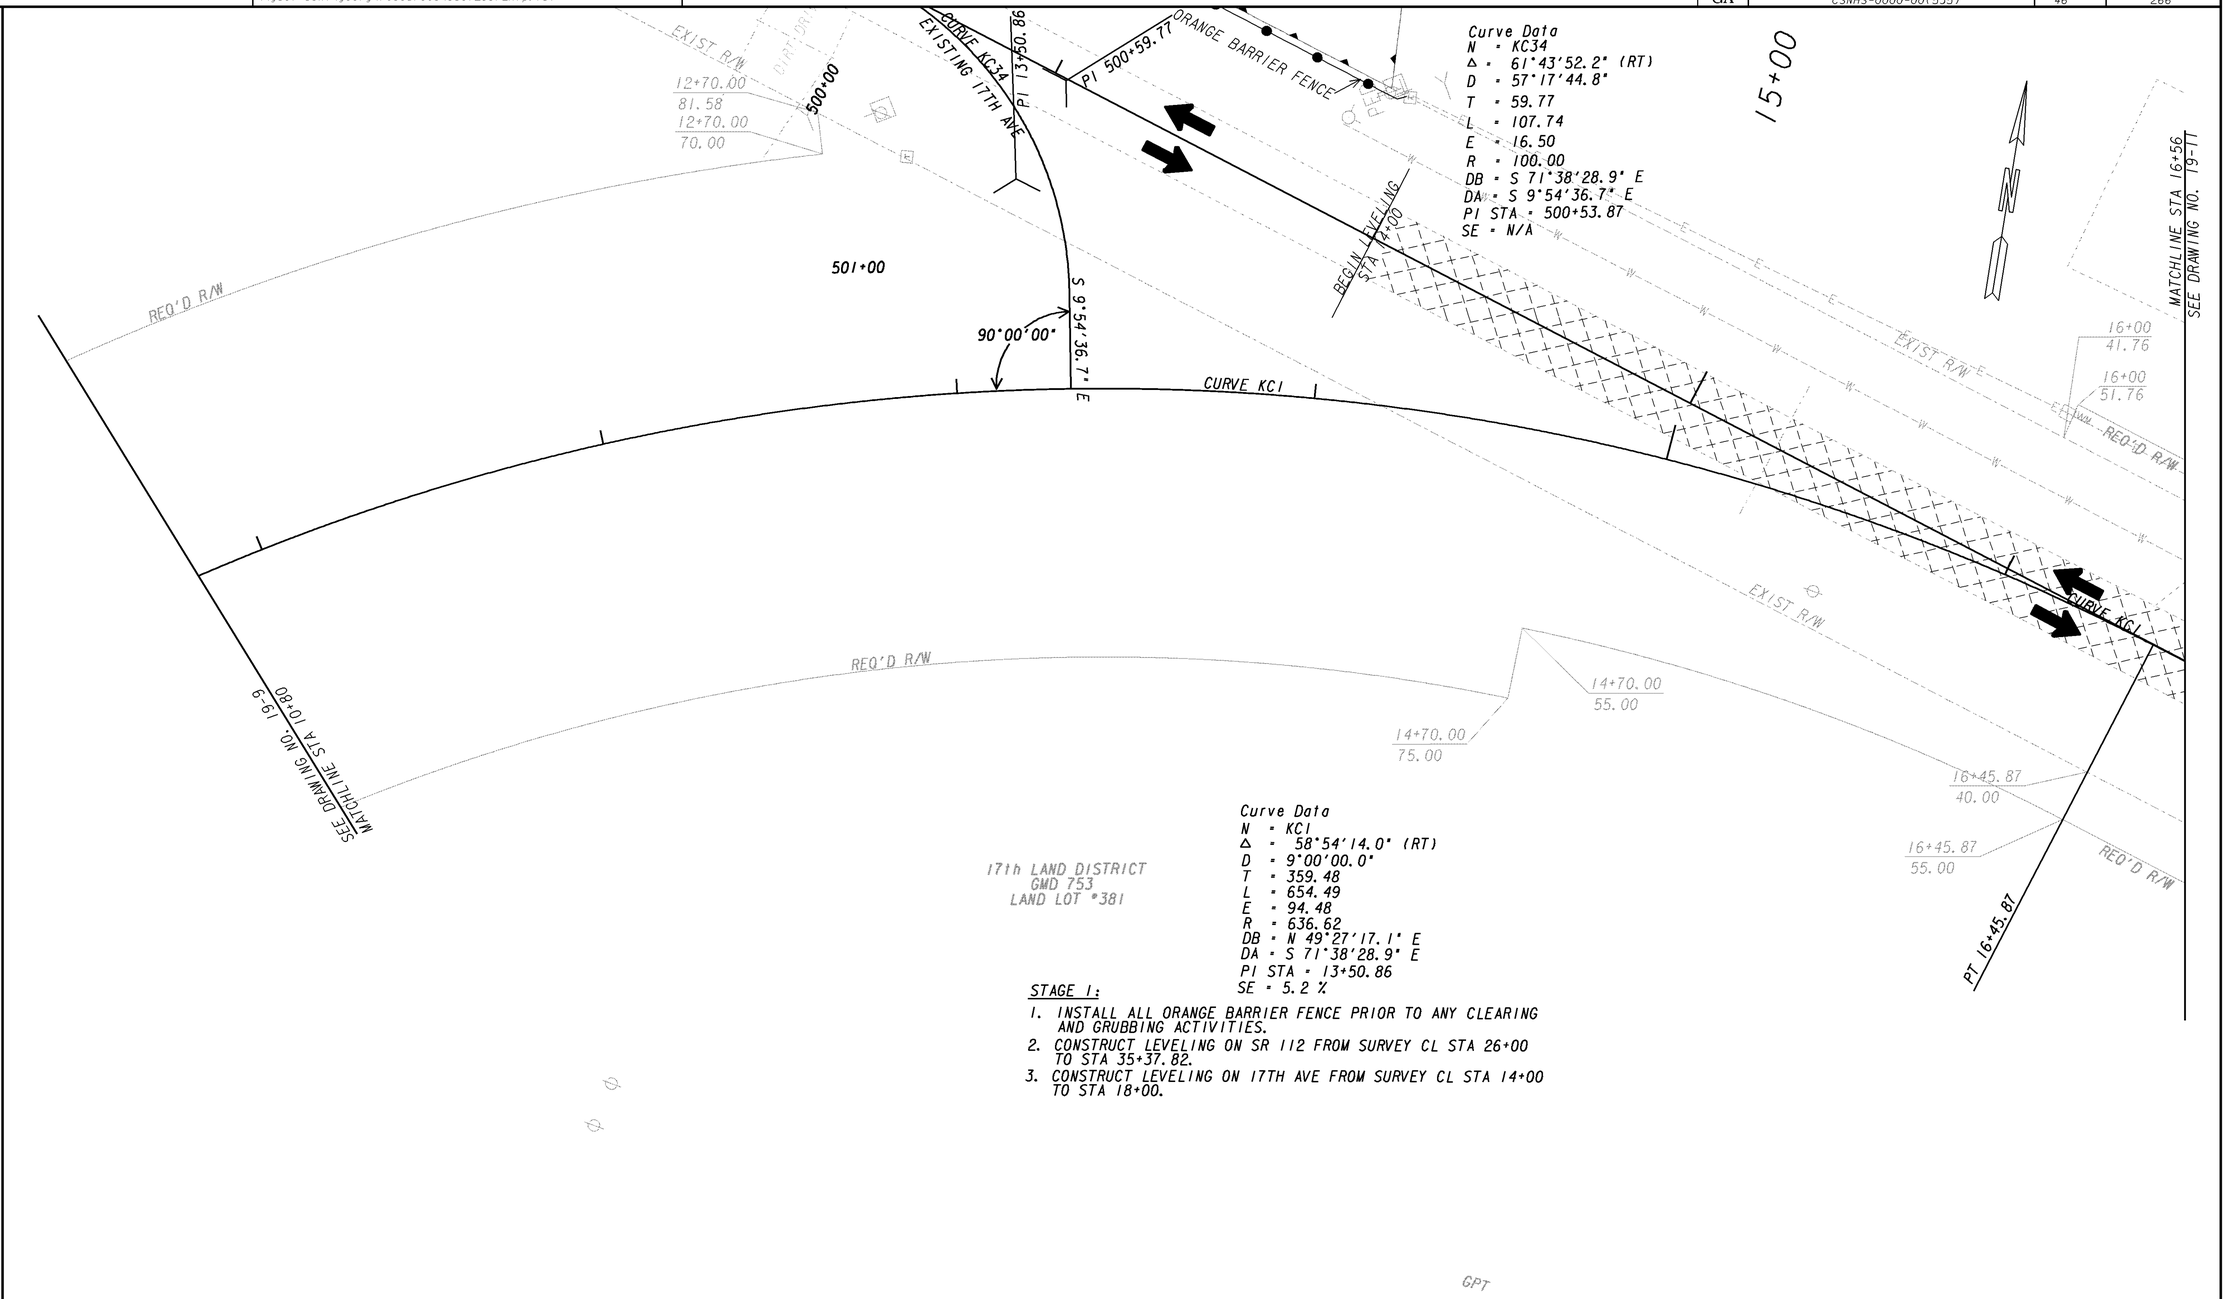

STAGE 1:

1. INSTALL ALL ORANGE BARRIER FENCE PRIOR TO ANY CLEARING AND GRUBBING ACTIVITIES.
2. CONSTRUCT LEVELING ON SR 112 FROM SURVEY CL STA 26+00 TO STA 35+37.82.
3. CONSTRUCT LEVELING ON 17TH AVE FROM SURVEY CL STA 14+00 TO STA 18+00.

PROPERTY AND EXISTING R/W LINE	
REQUIRED R/W LINE	
CONSTRUCTION LIMITS	C F
EASEMENT FOR CONSTR & MAINTENANCE OF SLOPES	
EASEMENT FOR CONSTR OF SLOPES	
EASEMENT FOR CONSTR OF DRIVES	

BEGIN LIMIT OF ACCESS	BLA
END LIMIT OF ACCESS	ELA
LIMIT OF ACCESS	
REQ'D R/W & LIMIT OF ACCESS	
PERMANENT CONSTRUCTION	

GEORGIA
DEPARTMENT OF TRANSPORTATION

SCALE IN FEET
0 20 40 80

REVISION DATES

STATE OF GEORGIA
DEPARTMENT OF TRANSPORTATION

OFFICE: DISTRICT 4 DESIGN

CONSTRUCTION STAGING PLAN

STAGE 1 LEVELING

DRAWING No. 19-004

3/1/2007 GPLN