2/7/2012 decook	Tue Feb 07 08:35:05 2012	\\gdot-dsn1\gocfg\resources\Gdot2007_Klp.tbl	C:\dgn\000535 Grady\0000535ST18b.dgn	STATE	PROJECT NUMBER	SHEET NO.	TOTAL SHEETS
				GA	CSNHS-0000-00(535)	60	266

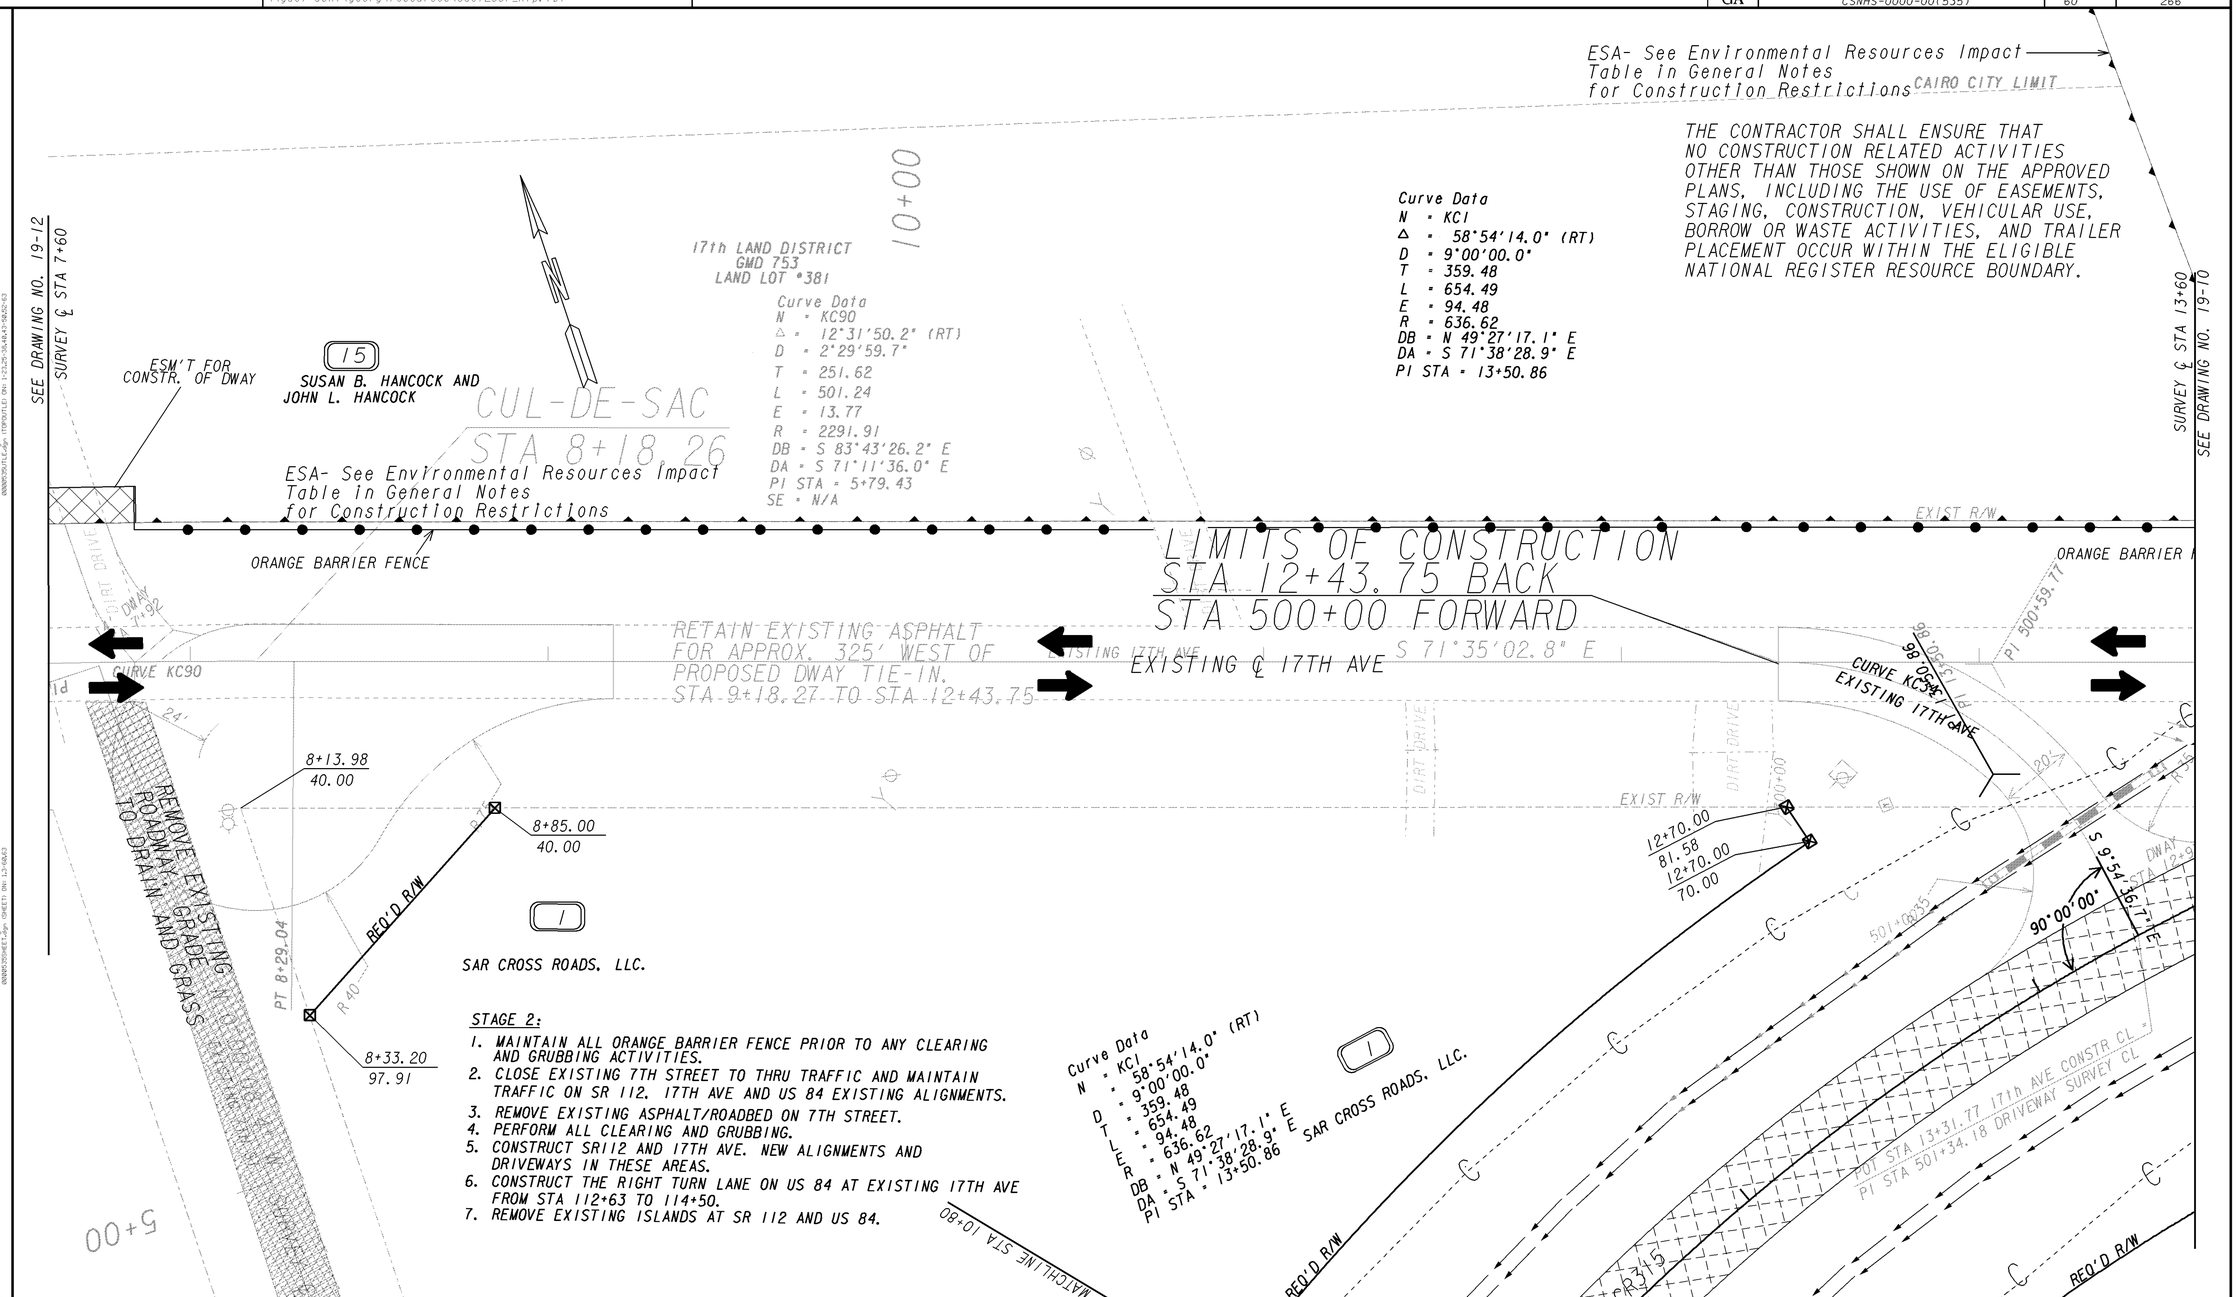

STAGE 2:

1. MAINTAIN ALL ORANGE BARRIER FENCE PRIOR TO ANY CLEARING AND GRUBBING ACTIVITIES.
2. CLOSE EXISTING 7TH STREET TO THRU TRAFFIC AND MAINTAIN TRAFFIC ON SR 112. 17TH AVE AND US 84 EXISTING ALIGNMENTS.
3. REMOVE EXISTING ASPHALT/ROADBED ON 7TH STREET.
4. PERFORM ALL CLEARING AND GRUBBING.
5. CONSTRUCT SR112 AND 17TH AVE. NEW ALIGNMENTS AND DRIVEWAYS IN THESE AREAS.
6. CONSTRUCT THE RIGHT TURN LANE ON US 84 AT EXISTING 17TH AVE FROM STA 112+63 TO 114+50.
7. REMOVE EXISTING ISLANDS AT SR 112 AND US 84.

PROPERTY AND EXISTING R/W LINE	
REQUIRED R/W LINE	
CONSTRUCTION LIMITS	
EASEMENT FOR CONSTR & MAINTENANCE OF SLOPES	
EASEMENT FOR CONSTR OF SLOPES	
EASEMENT FOR CONSTR OF DRIVES	

BEGIN LIMIT OF ACCESS	BLA
END LIMIT OF ACCESS	ELA
LIMIT OF ACCESS	
REQ'D R/W & LIMIT OF ACCESS	
PAVEMENT REMOVAL	
PERMANENT CONSTRUCTION	

GEORGIA
DEPARTMENT OF TRANSPORTATION

SCALE IN FEET
0 20 40 80

REVISION DATES

STATE OF GEORGIA
DEPARTMENT OF TRANSPORTATION
OFFICE: DISTRICT 4 DESIGN

CONSTRUCTION STAGING PLAN

STAGE 2

DRAWING No. 19-018

3/1/2007 GPLN