2/7/2012 Tue Feb 07 08:38:10 2012 decook	\\gdot-dsn1\gocfg\resources\Gdot2007_Klp.tbl	C:\dgn\000535 Grady\0000535SP35a.dgn	STATE	PROJECT NUMBER	SHEET NO.	TOTAL SHEETS
			GA	CSNHS-0000-00(535)	77	266

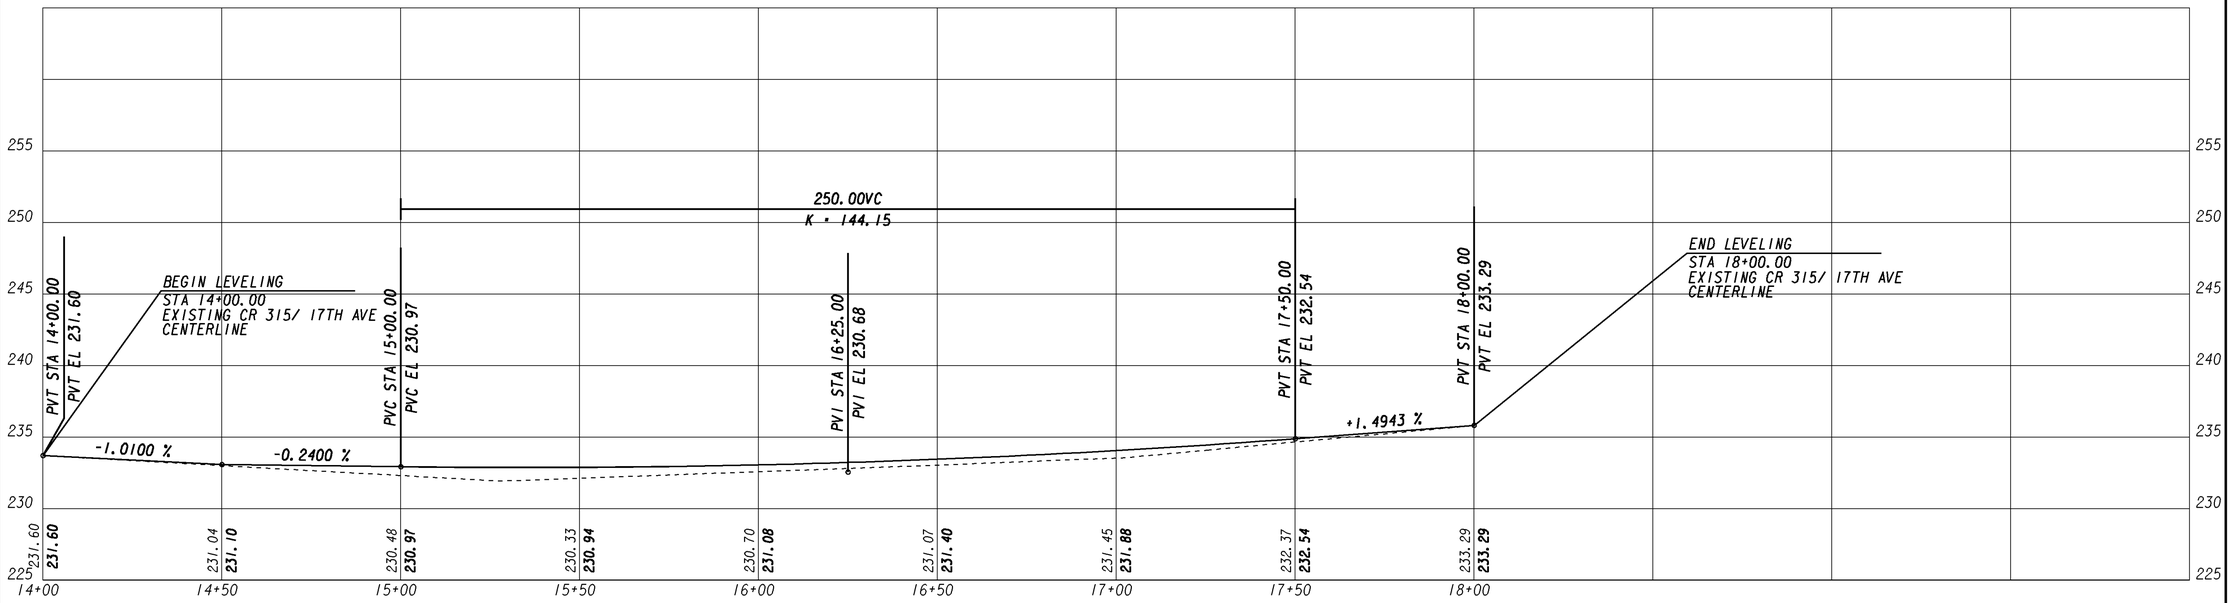

SCALE: 1 inch = 5 feet VERT.
SCALE: 1 inch = 20 feet HORIZ.

STAGE 1 - LEVELING
CR 315/ 17TH AVE

GEORGIA
DEPARTMENT OF TRANSPORTATION

REVISION DATES

STATE OF GEORGIA
DEPARTMENT OF TRANSPORTATION
OFFICE: DISTRICT 4 DESIGN
STAGING PROFILE

DRAWING NO.
19-035

1/5/2009 GR220E