2/7/2012 decook	Tue Feb 07 08:37:32 2012	\\gdot-dsn1\gocfg\resources\Gdot2007_Klp.tbl	C:\dgn\000535 Grady\0000535SP40b.dgn	STATE	PROJECT NUMBER	SHEET NO.	TOTAL SHEETS
				GA	CSNHS-0000-00(535)	82	266

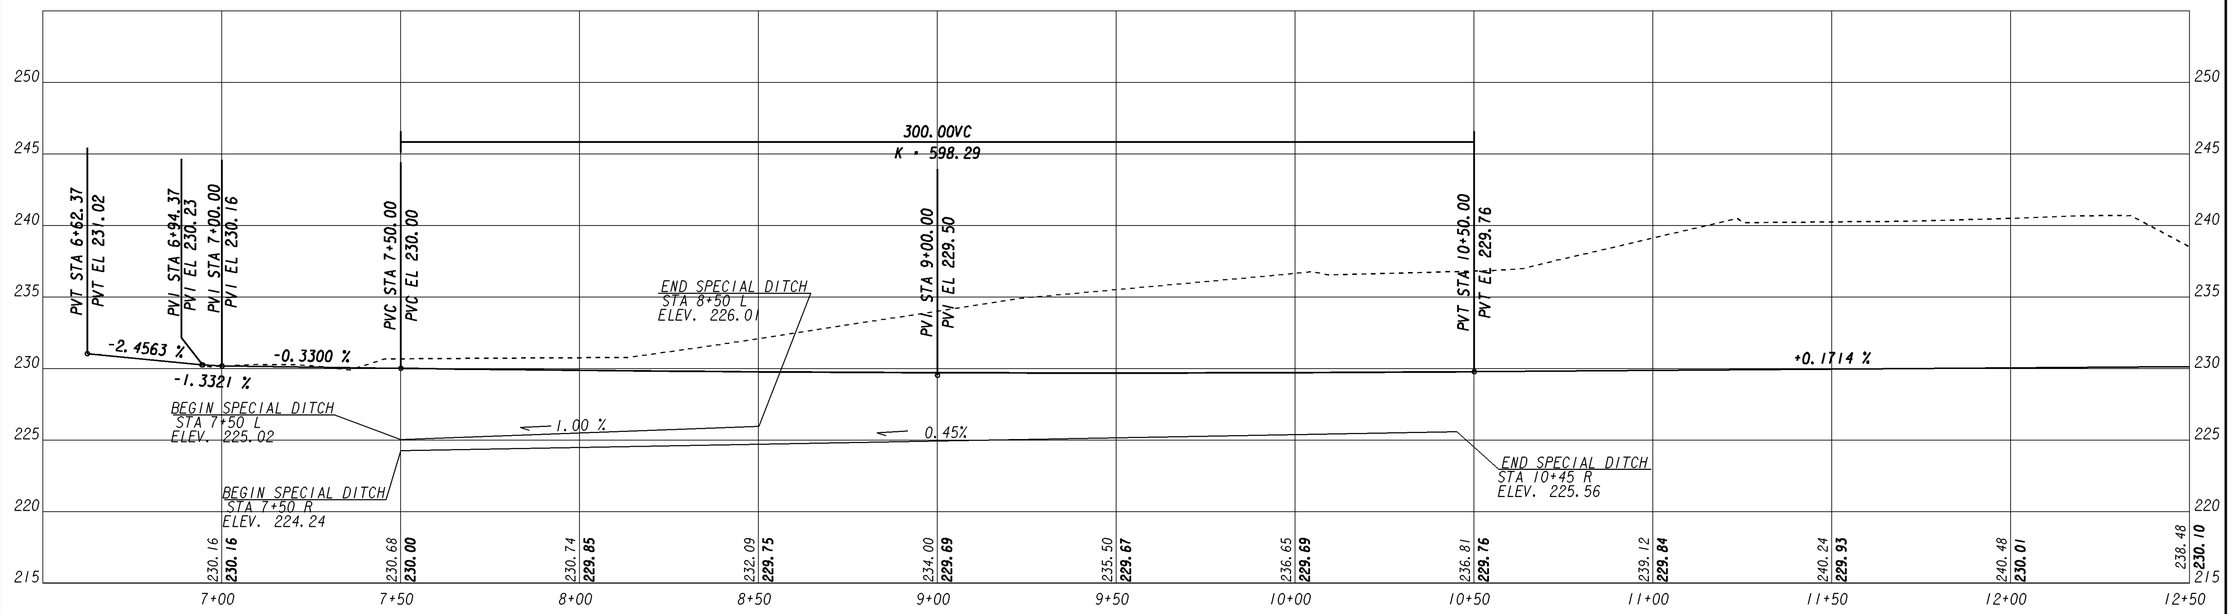

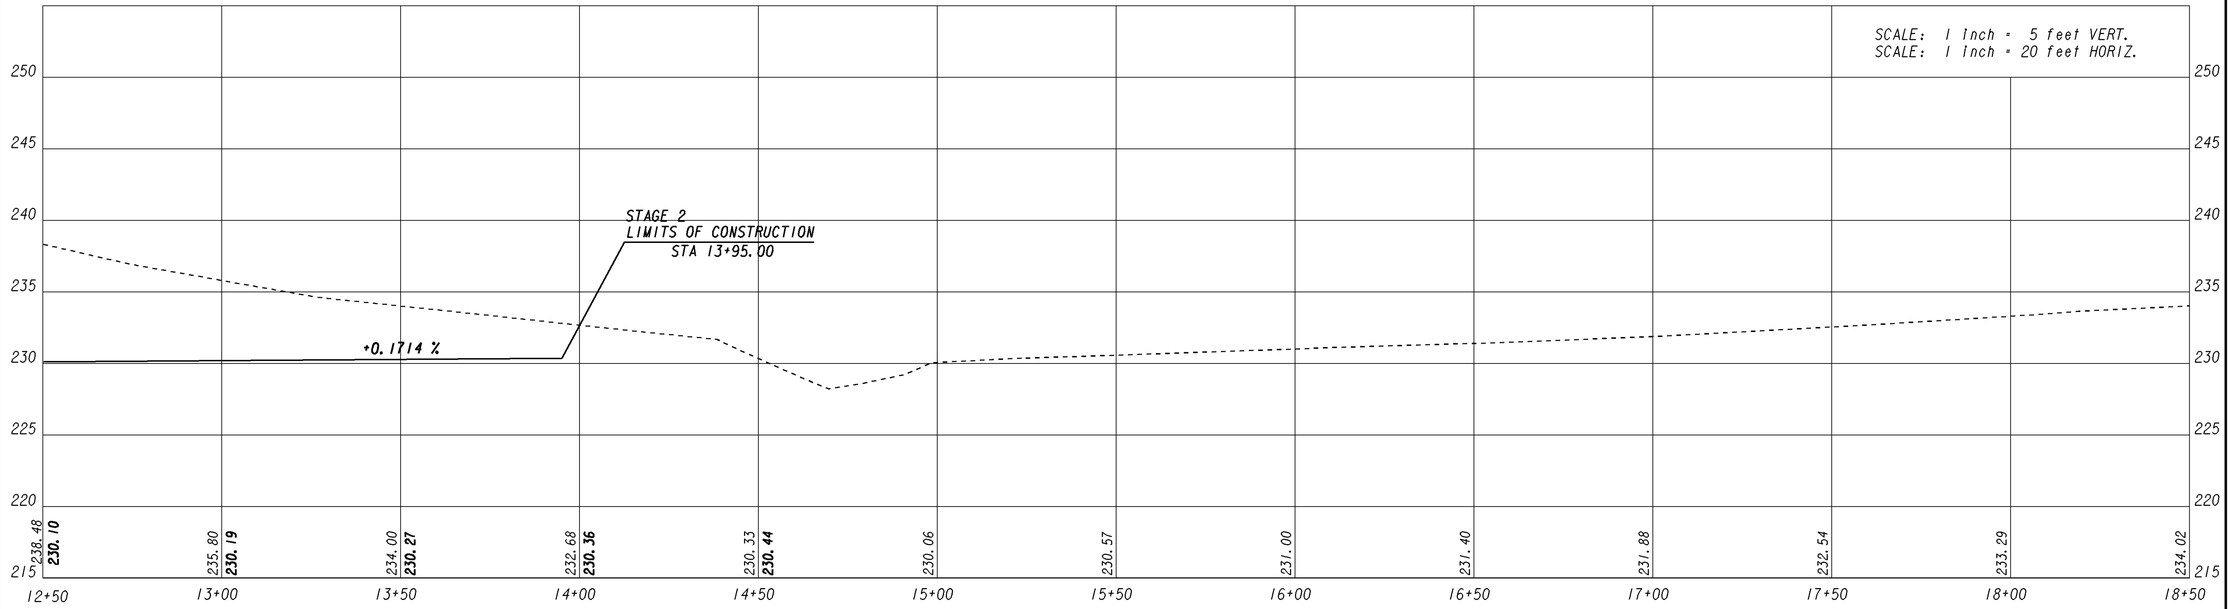

STAGE 2
CR 315/ 17TH AVE

GEORGIA
DEPARTMENT OF TRANSPORTATION

REVISION DATES

STATE OF GEORGIA
DEPARTMENT OF TRANSPORTATION
OFFICE: DISTRICT 4 DESIGN

STAGING PROFILE

DRAWING No.
19-040

1/5/2009 GR220E