2/7/2012 Tue Feb 07 08:37:26 2012 decook	\\gdot-dsni\gocfg\resources\Gdot2007_Klp.tbl	C:\dgn\000535 Grady\0000535SP43c.dgn	STATE	PROJECT NUMBER	SHEET NO.	TOTAL SHEETS
			GA	CSNHS-0000-00(535)	85	266

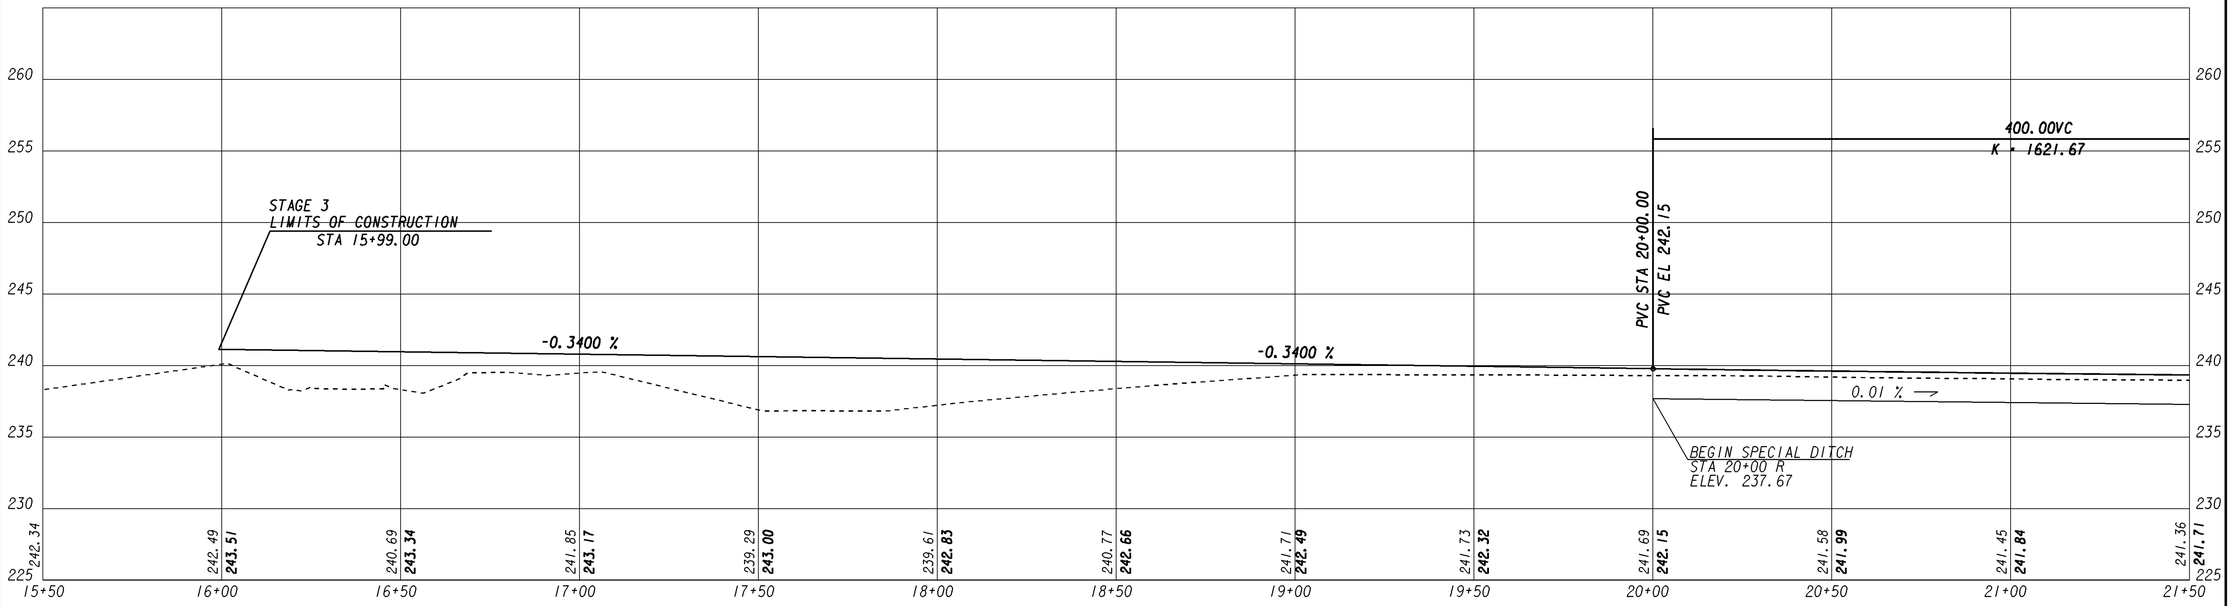

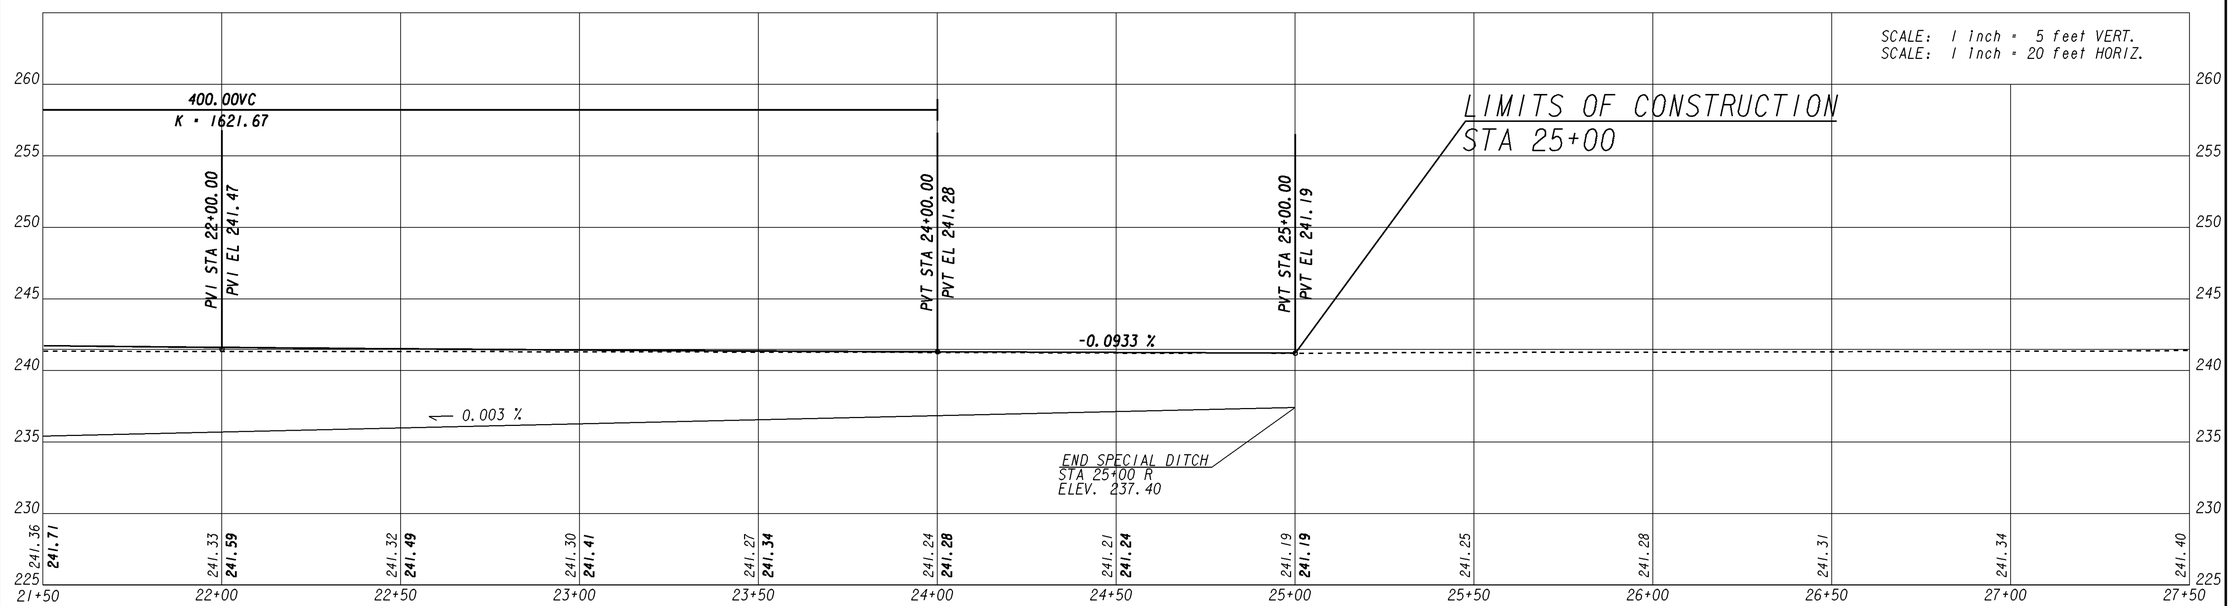

STAGE 3 - SR 112

GEORGIA
DEPARTMENT OF TRANSPORTATION

REVISION DATES		

STATE OF GEORGIA
DEPARTMENT OF TRANSPORTATION
OFFICE: DISTRICT 4 DESIGN

STAGING PROFILE

DRAWING NO.
19-043

1/5/2009 GR220E