2/7/2012	Tue Feb 07 08:32:07 2012	\\gdot-dsn1\gocfg\resources\Gdot2007_Klp.tbl	C:\dgn\000535 Grady\0000535SX47b.dgn	STATE	PROJECT NUMBER	SHEET NO.	TOTAL SHEETS
decook				GA	CSNHS-0000-00(535)	92	266

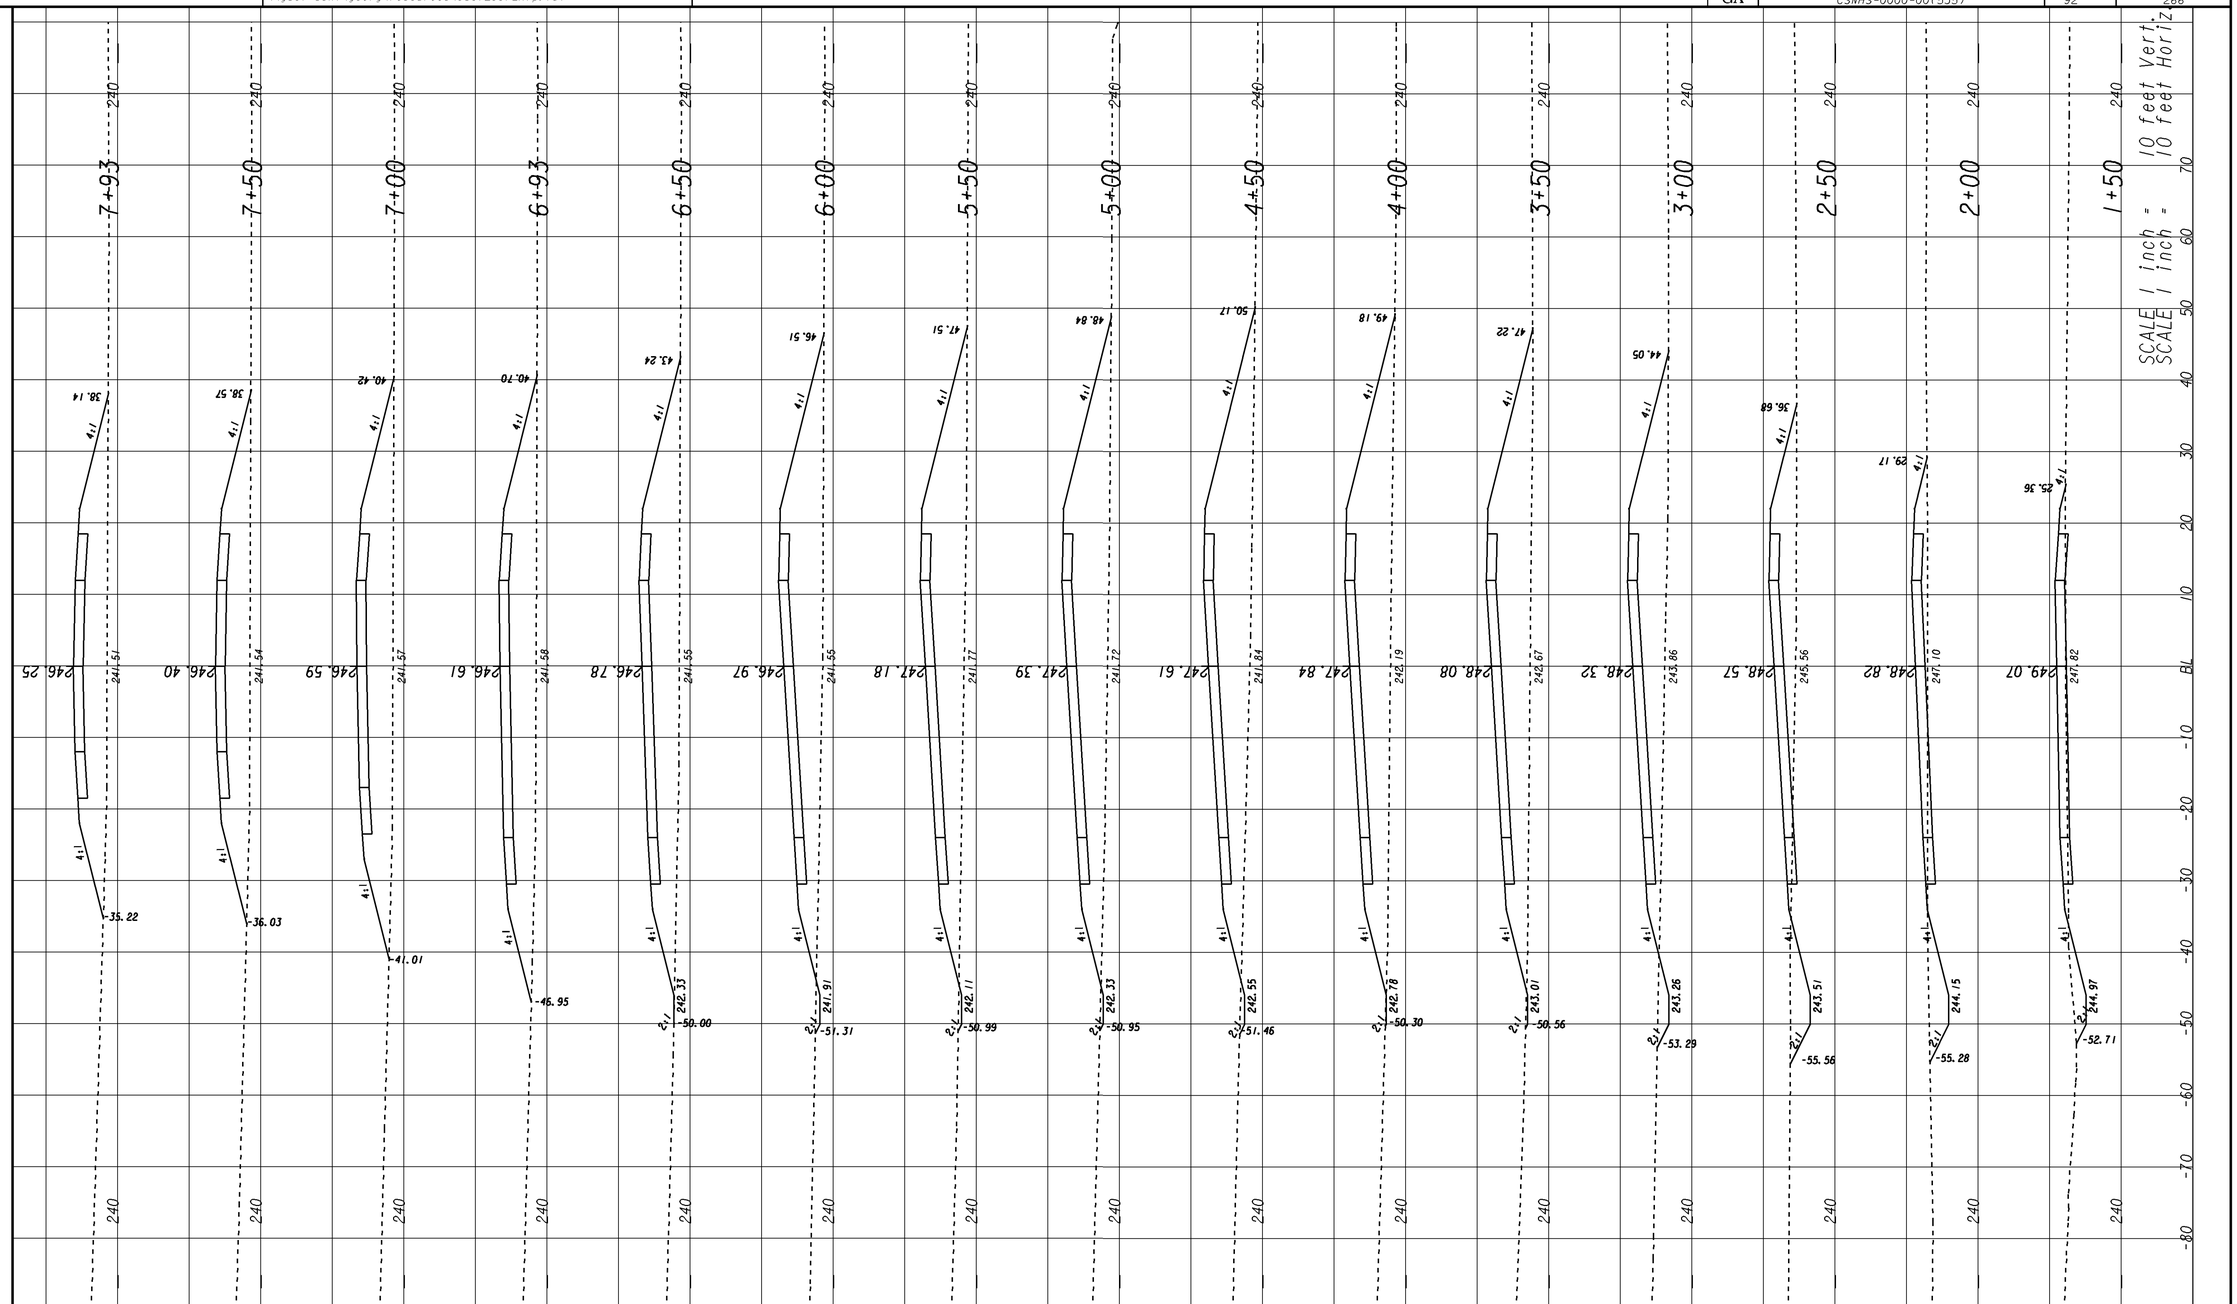

SR112	STAGE 2	GEORGIA DEPARTMENT OF TRANSPORTATION		REVISION DATES	STATE OF GEORGIA DEPARTMENT OF TRANSPORTATION OFFICE: DISTRICT 4 DESIGN CONSTRUCTION STAGING CROSS-SECTIONS	DRAWING No. 19-050

3/1/2007 SUXEN