STATE	PROJECT NUMBER	SHEET NO.	TOTAL SHEETS
GA	CSNHS-0000-00(535)	98	266

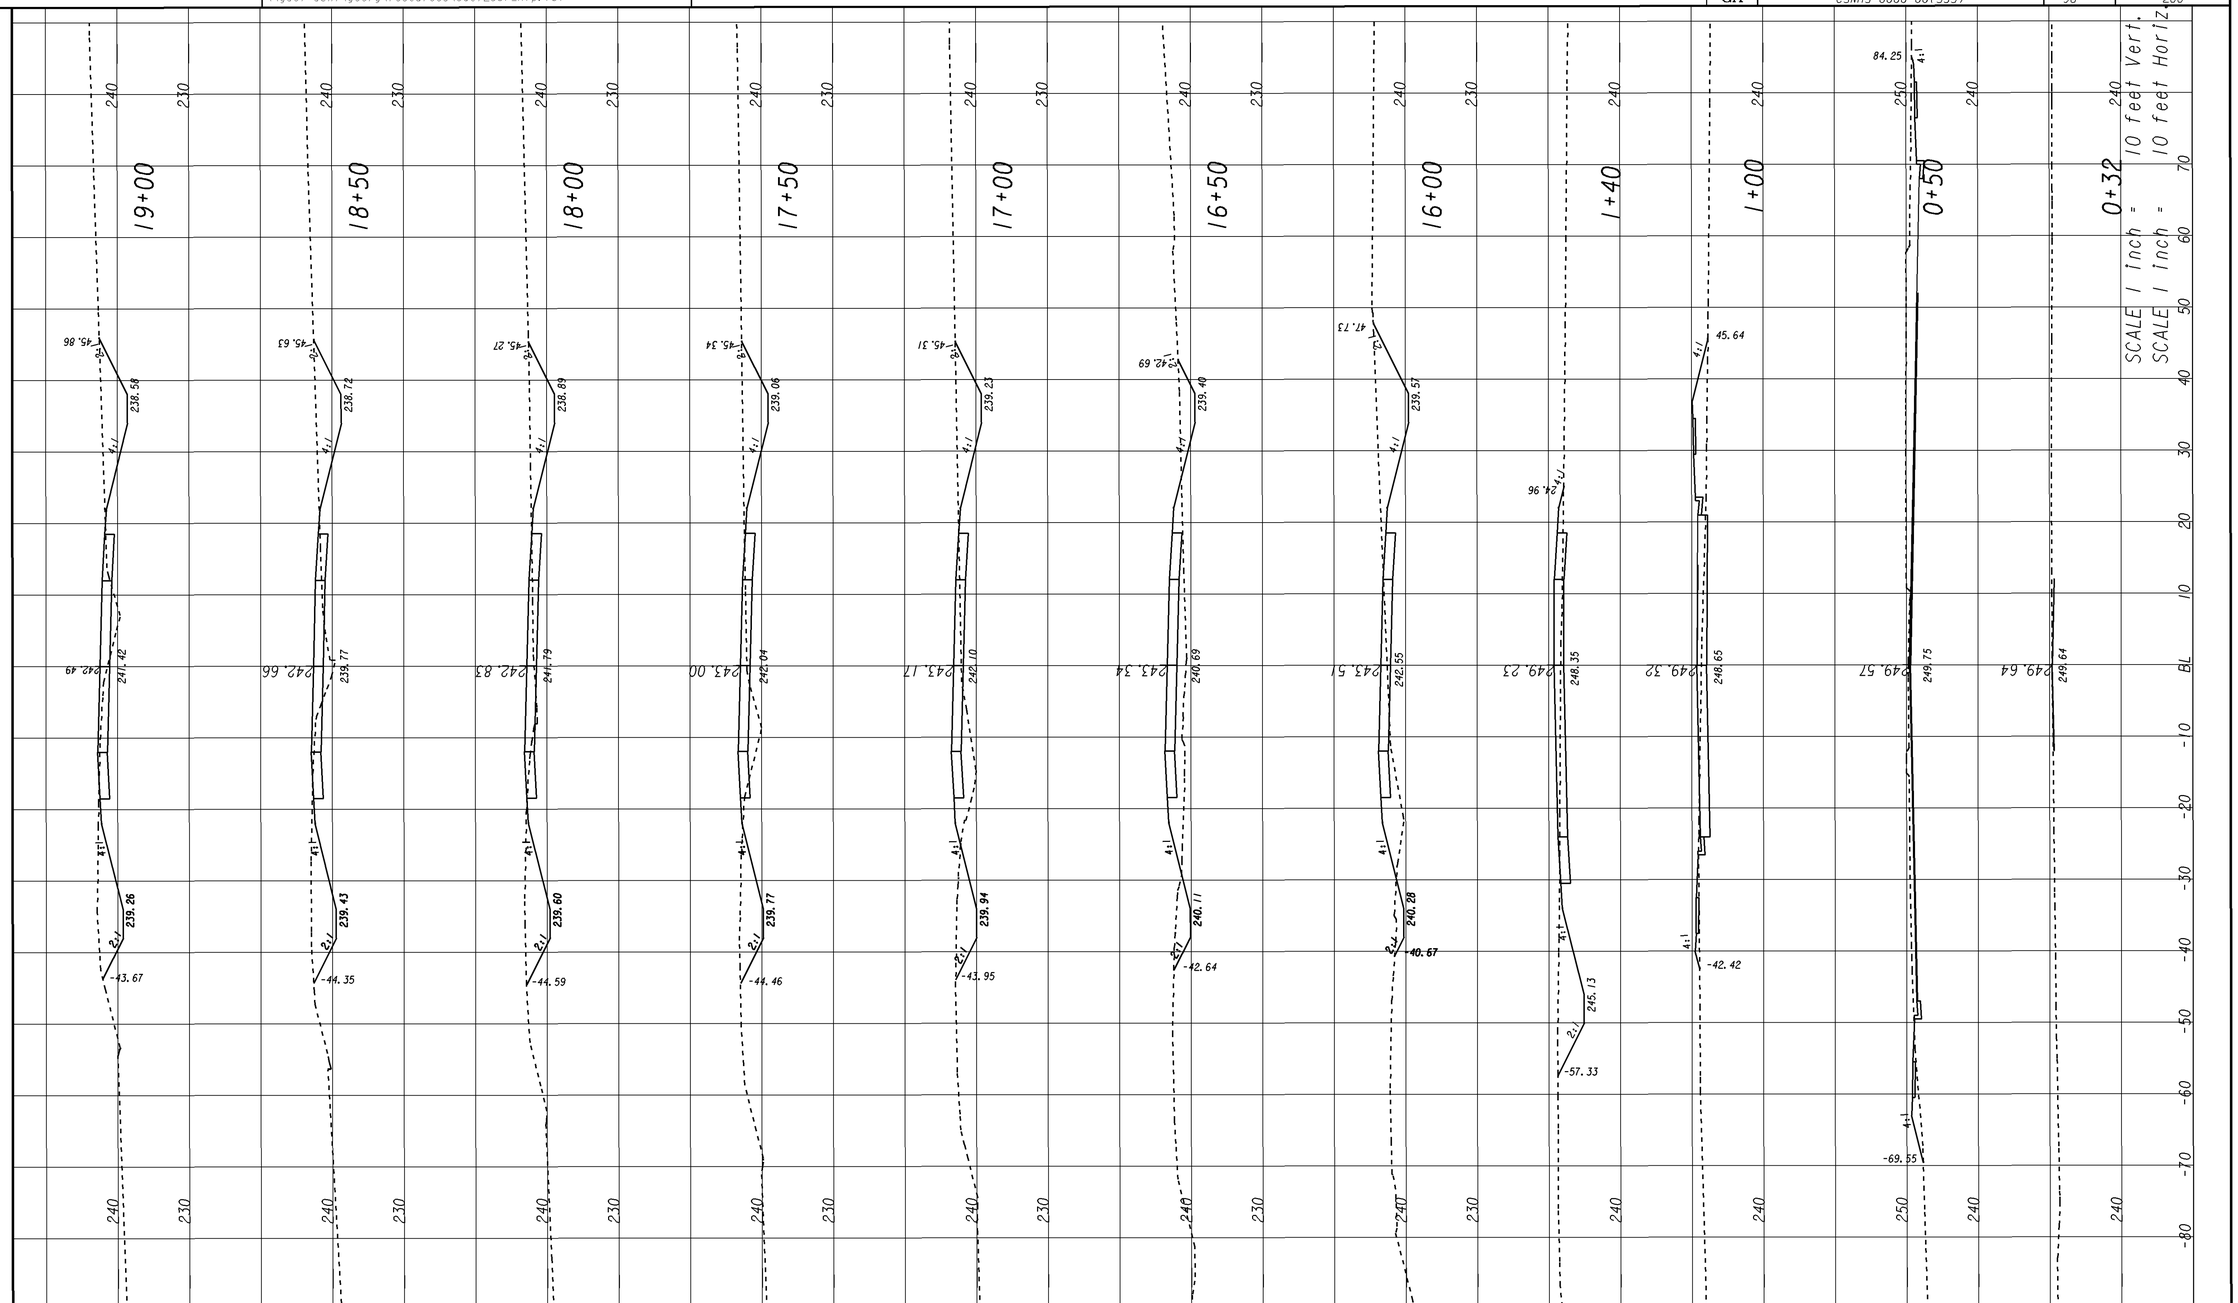

SR112	STAGE 3	GEORGIA DEPARTMENT OF TRANSPORTATION	REVISION DATES	STATE OF GEORGIA DEPARTMENT OF TRANSPORTATION OFFICE: DISTRICT 4 DESIGN CONSTRUCTION STAGING CROSS-SECTIONS DRAWING No. 19-056

3/1/2007 SUYEN