| STATE | PROJECT NUMBER | SHEET NO. | TOTAL SHEETS |
|---|---|---|---|
| GA | CSNHS-0000-00(535) | 103 | 266 |

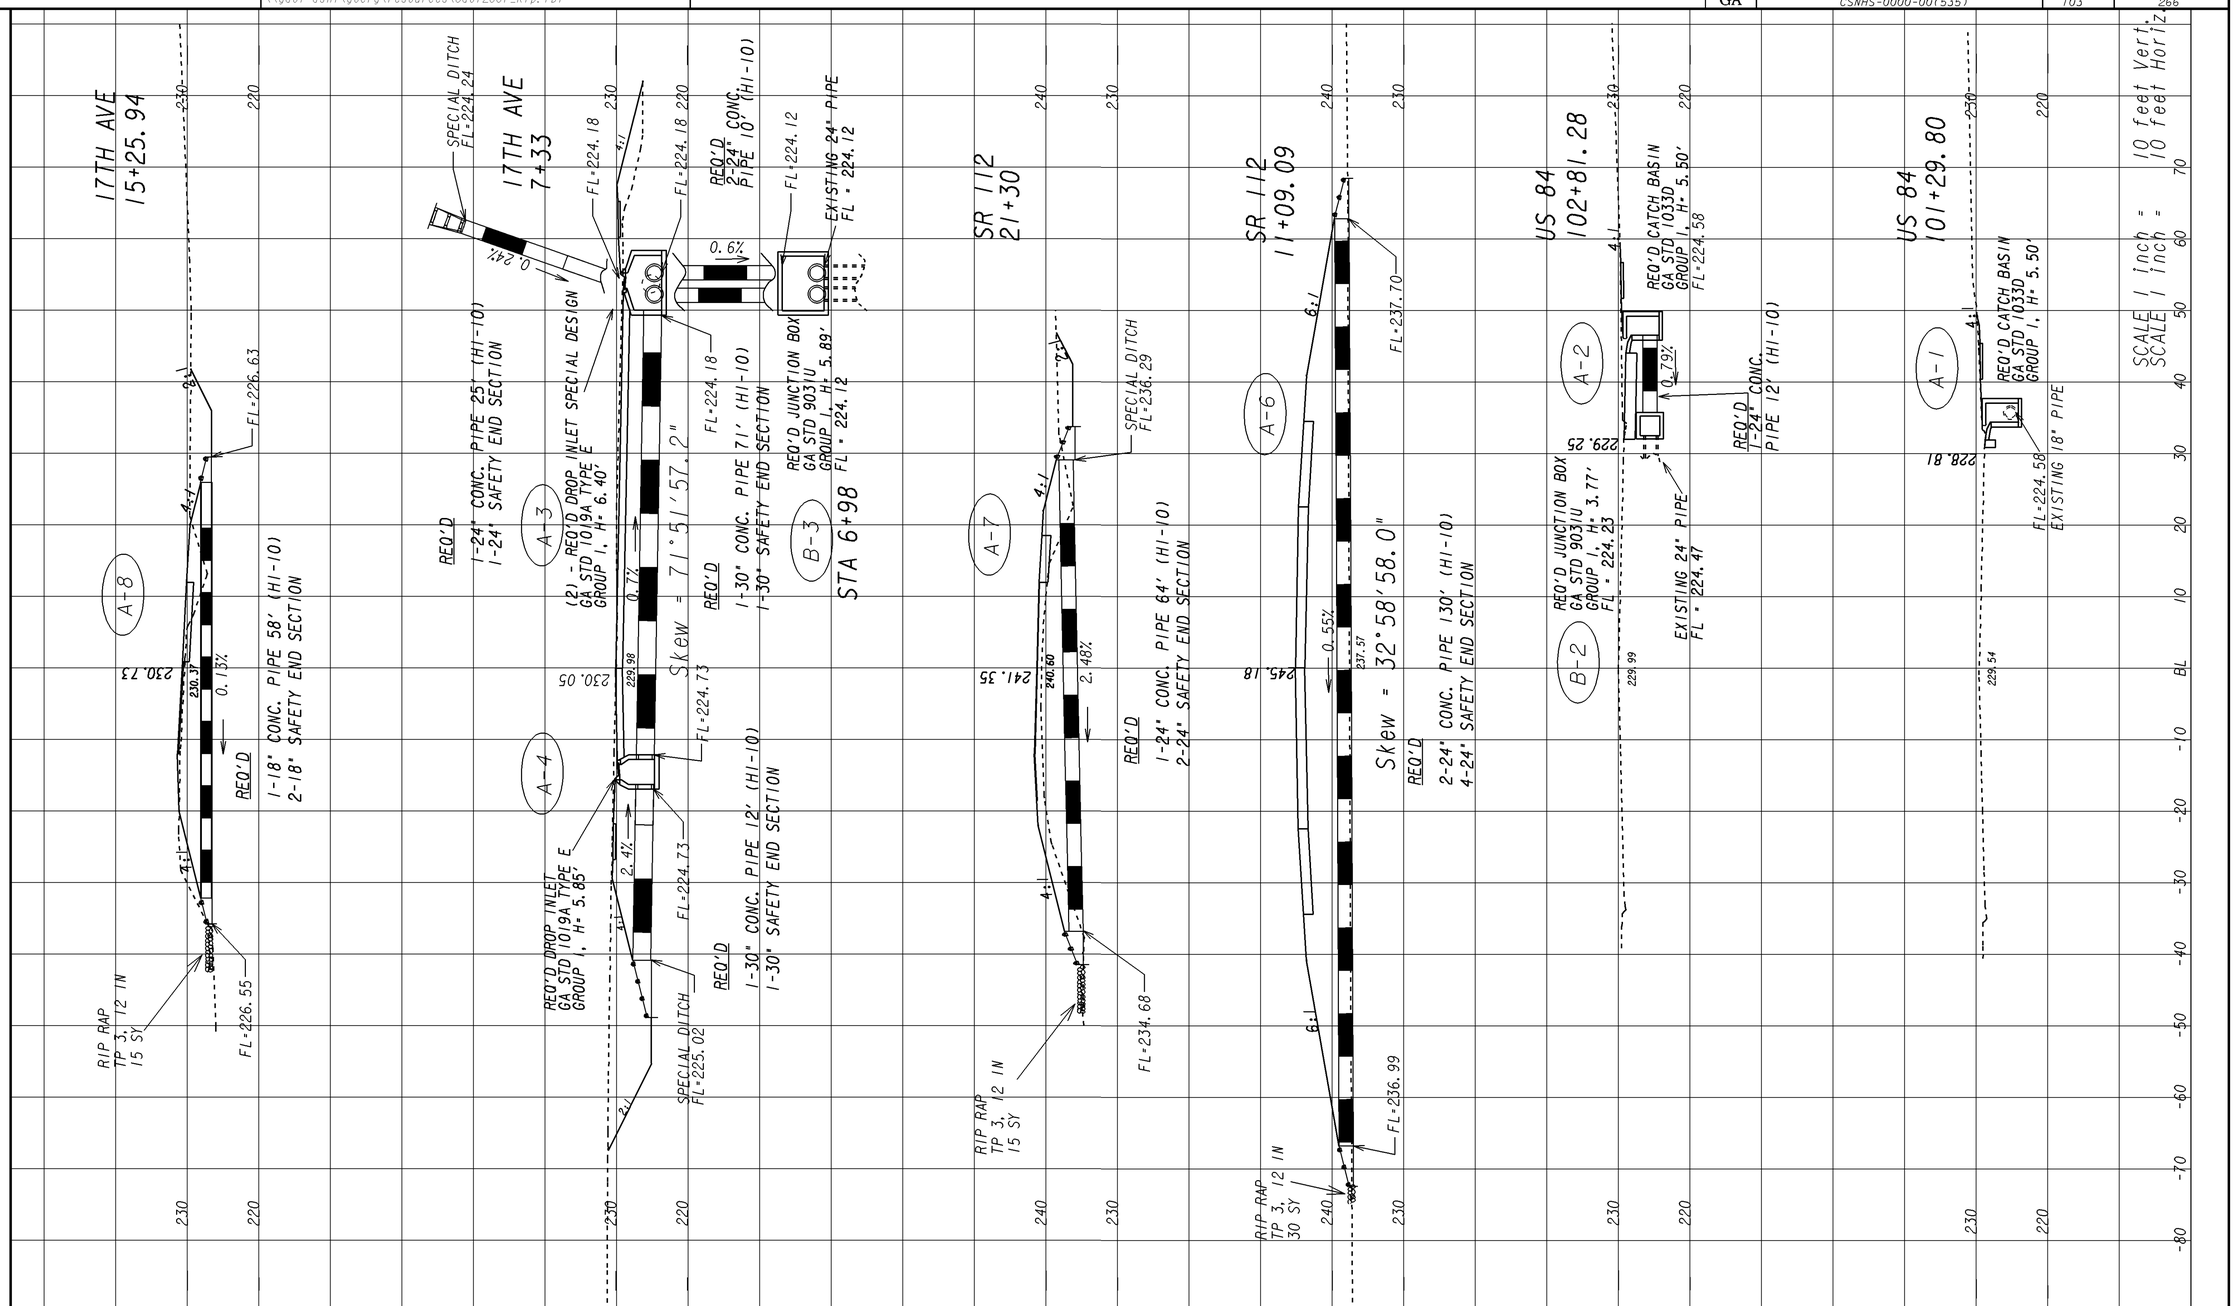


**GEORGIA**
**DEPARTMENT OF TRANSPORTATION**

SCALE IN FEET
0 10 20 40

| REVISION DATES | | |
|---|---|---|
| | | |

STATE OF GEORGIA
DEPARTMENT OF TRANSPORTATION
OFFICE: DISTRICT 4 DESIGN

## DRAINAGE PROFILES

DRAWING No. 22-001

3/1/2007 SUYEN