STATE	PROJECT NUMBER	SHEET NO.	TOTAL SHEETS
GA	CSNHS-0000-00(535)	120	266

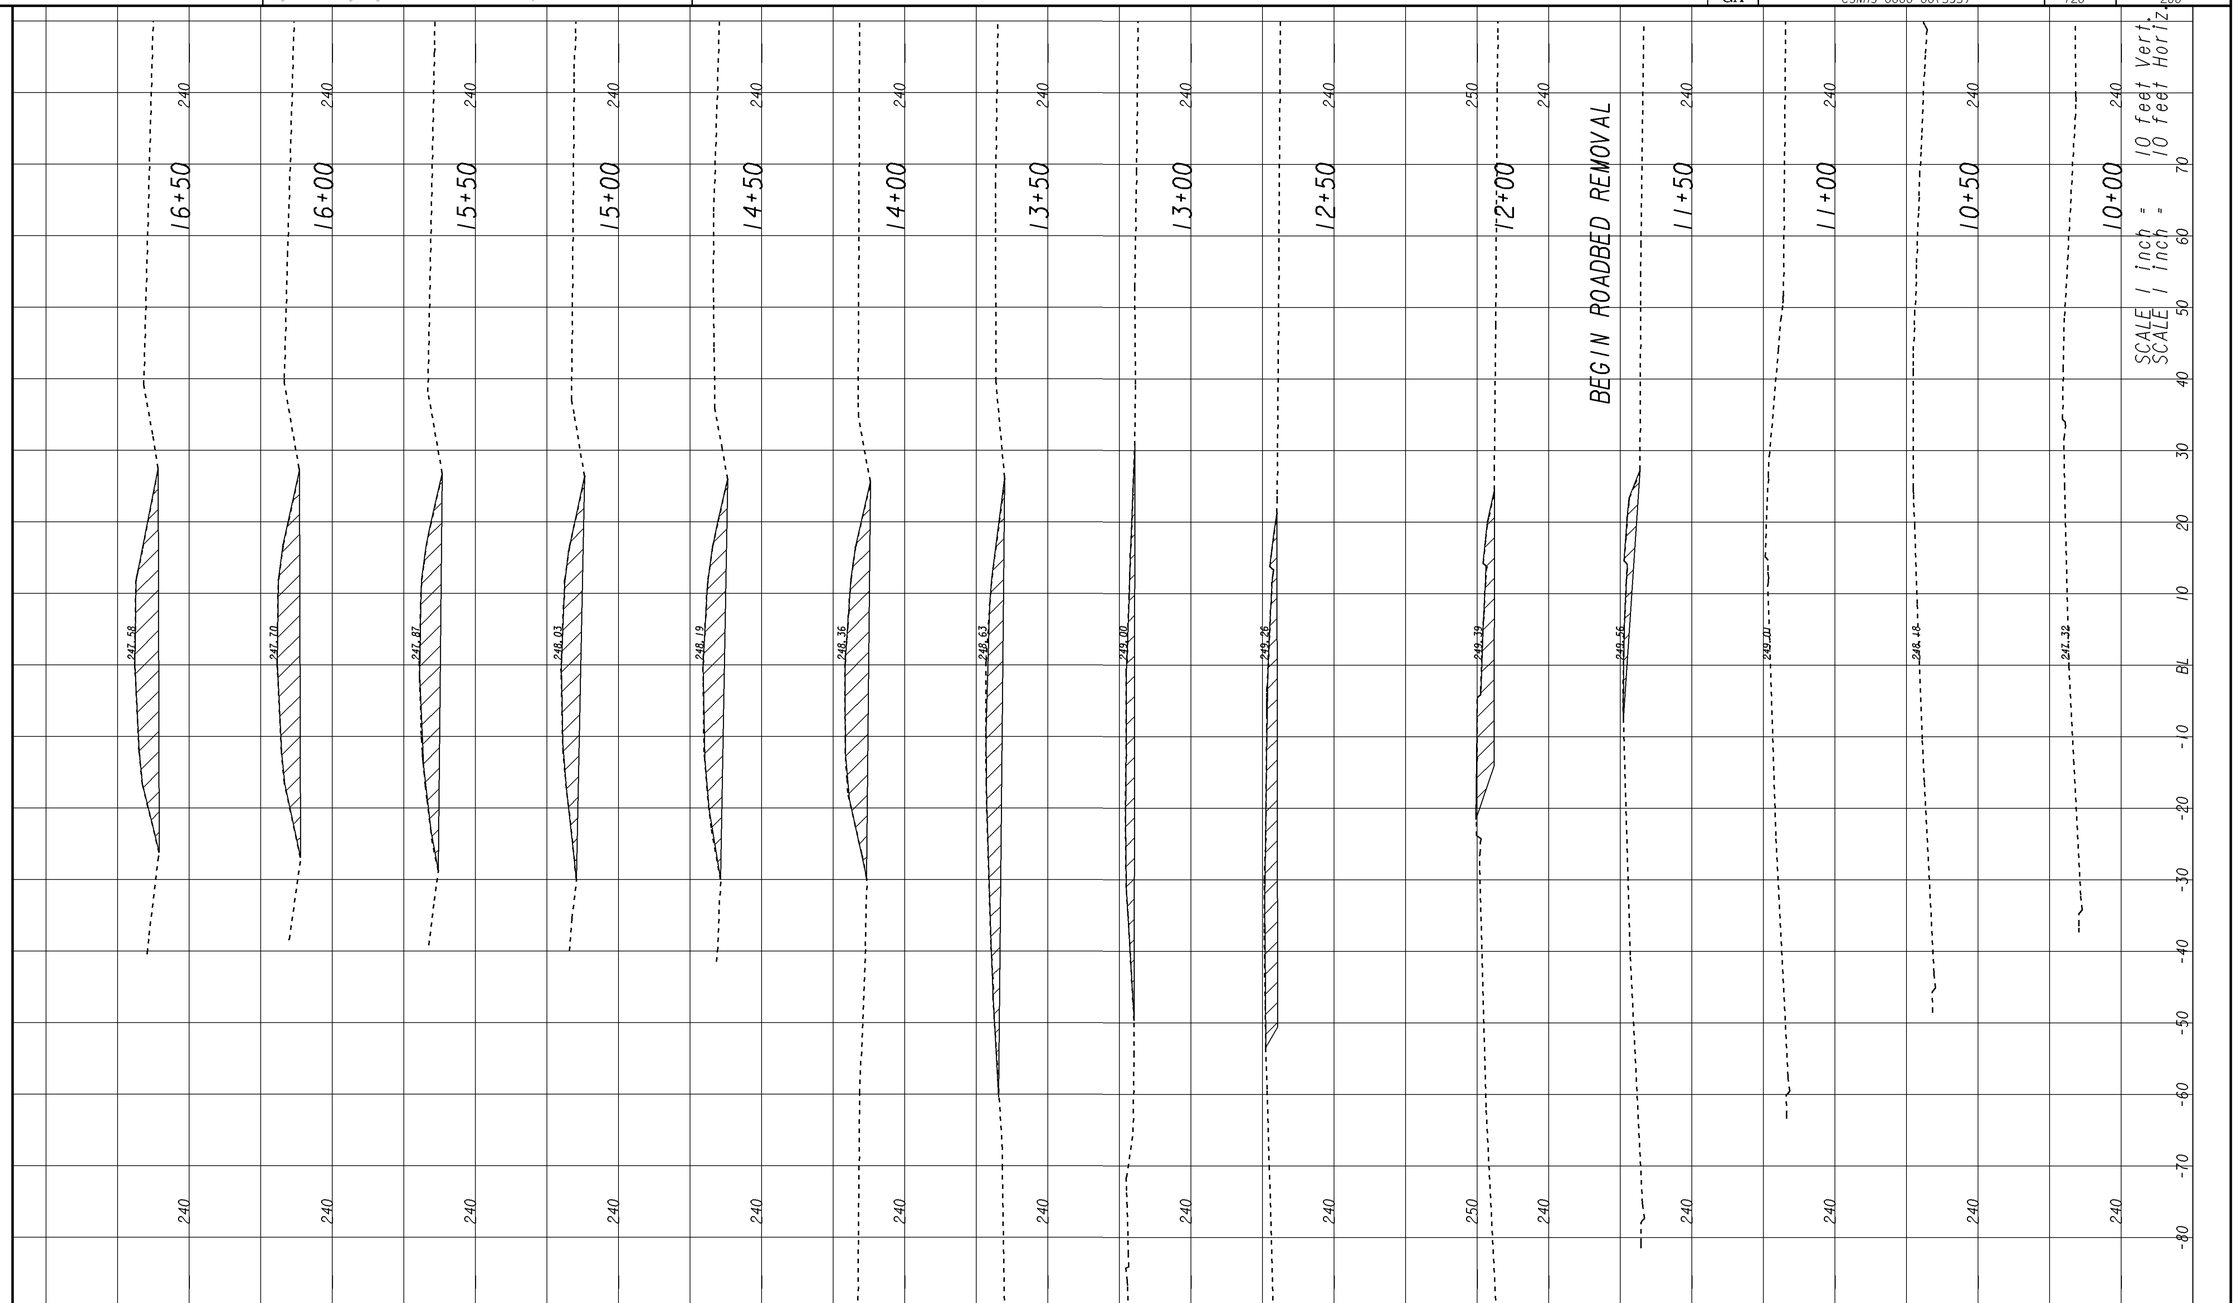

EXISTING SR 112

ROADBED REMOVAL

GEORGIA
DEPARTMENT OF TRANSPORTATION

REVISION DATES

STATE OF GEORGIA
DEPARTMENT OF TRANSPORTATION
OFFICE: DISTRICT 4 DESIGN
CROSS SECTIONS

DRAWING No. 23-017

1/5/2009 SUXEN