2/7/2012 Tue Feb 07 08:26:27 2012 decook	\\gdot-dsn1\gocfg\resources\Gdot2007_Klp.tbl	C:\dgn\000535 Grady\0000535XS05.dgn	STATE	PROJECT NUMBER	SHEET NO.	TOTAL SHEETS
			GA	CSNHS-0000-00(535)	121	266

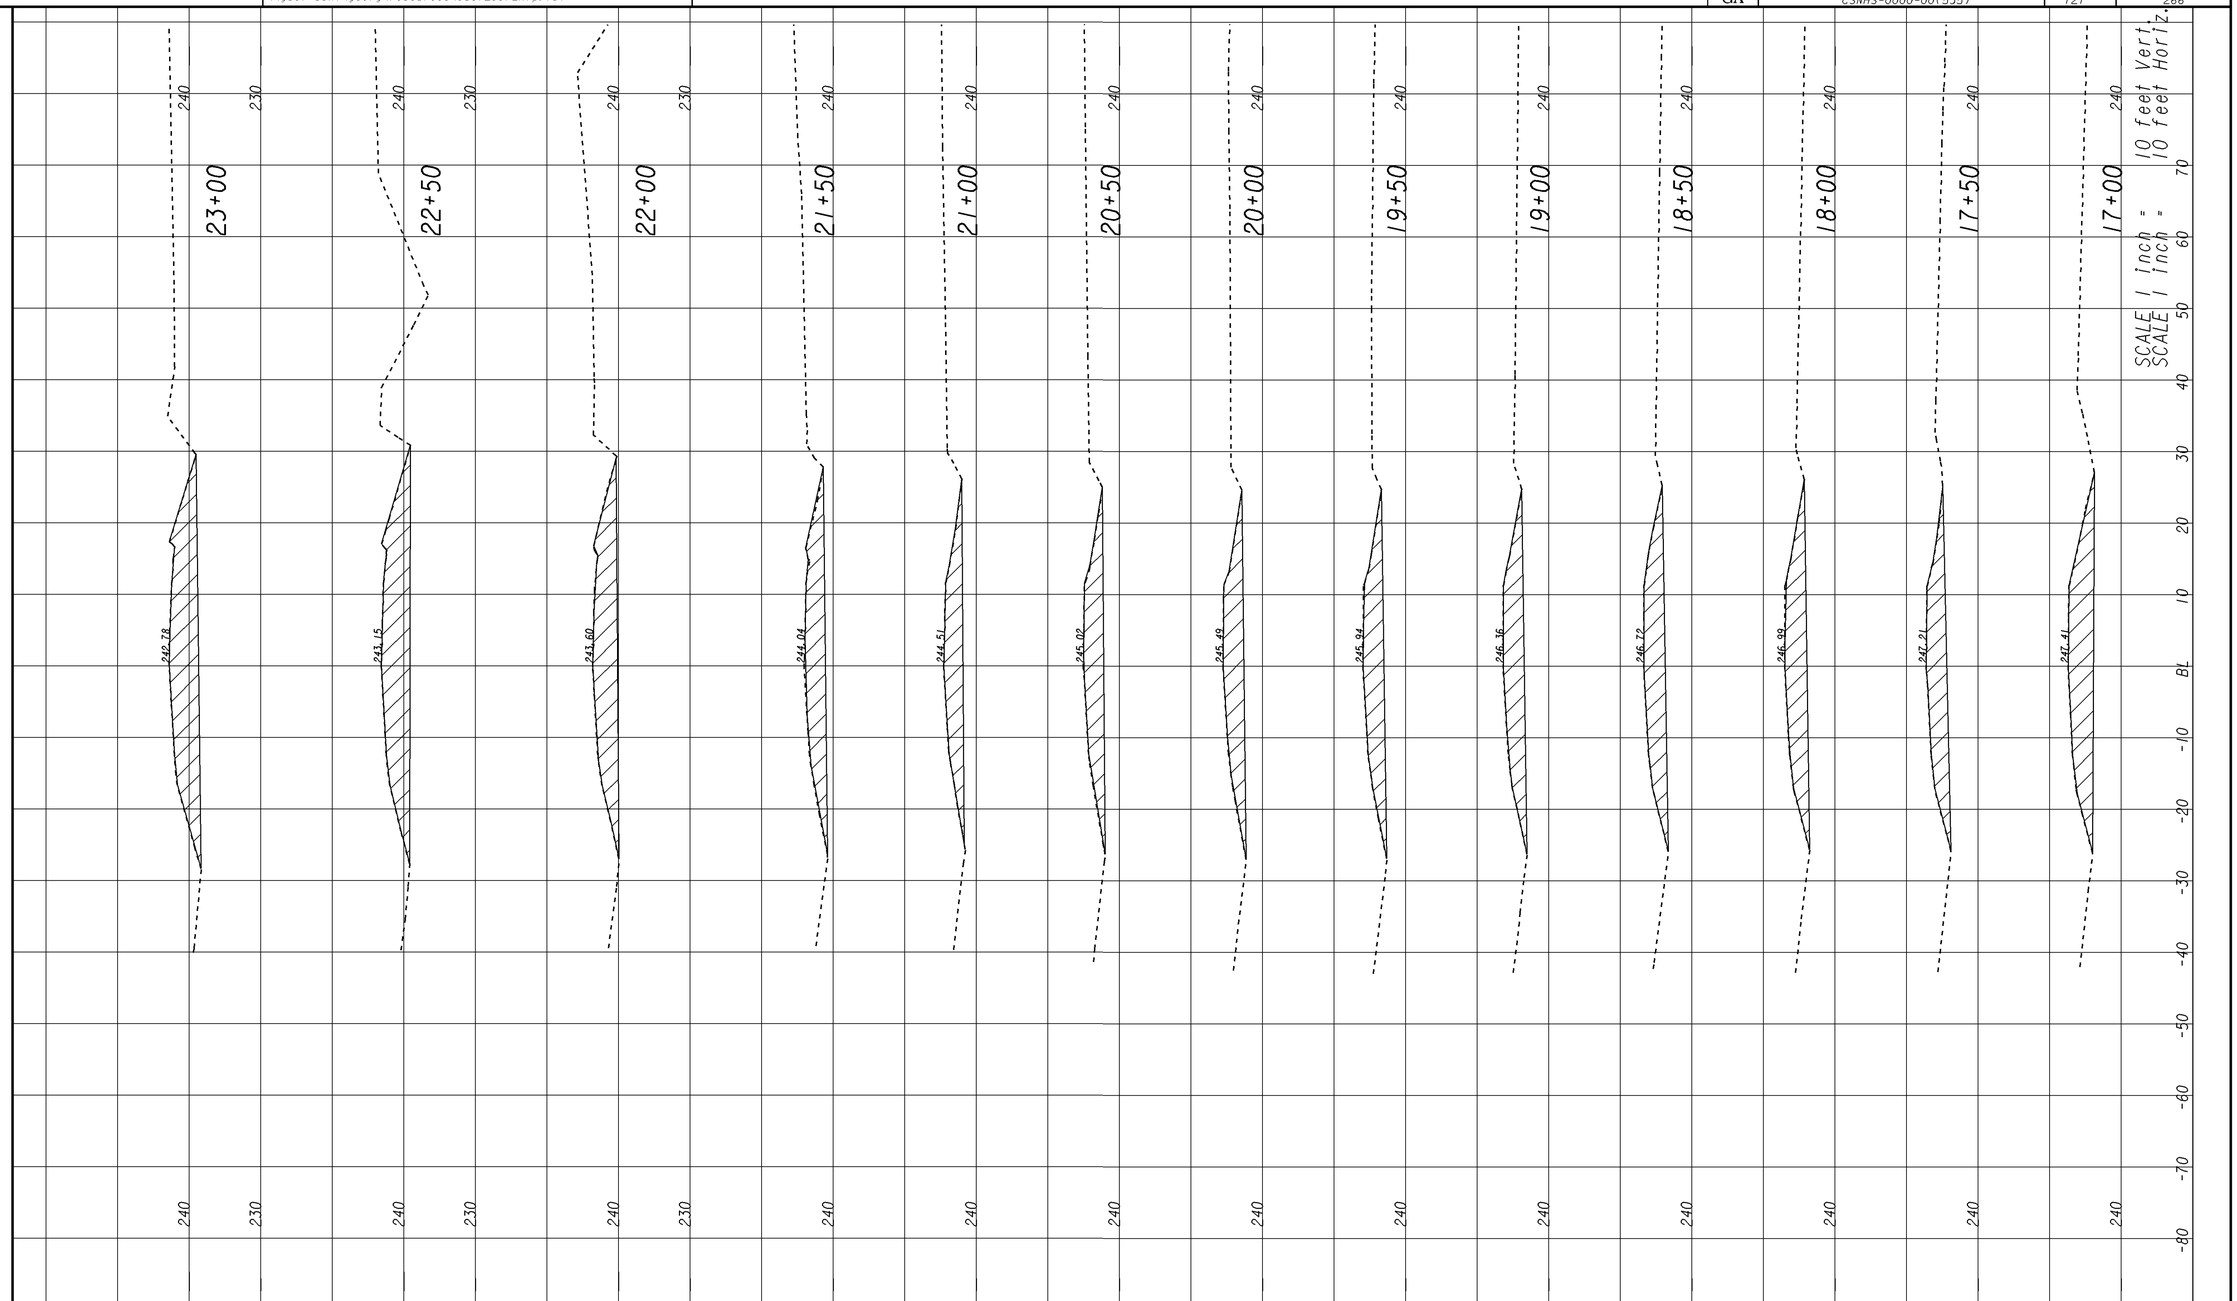

EXISTING SR 112

ROADBED REMOVAL

GEORGIA
DEPARTMENT OF TRANSPORTATION

REVISION DATES

STATE OF GEORGIA
DEPARTMENT OF TRANSPORTATION

OFFICE: DISTRICT 4 DESIGN

CROSS SECTIONS

DRAWING No. 23-018

1/5/2009 SUXEN