2/7/2012 Tue Feb 07 08:28:57 2012 decook	\\gdot-dsni\gocfg\resources\Gdot2007_Klp.tbl	C:\dgn\000535 Grady\0000535UTIO.dgn	STATE	PROJECT NUMBER	SHEET NO.	TOTAL SHEETS
			GA	CSNHS-0000-00(535)	134	266

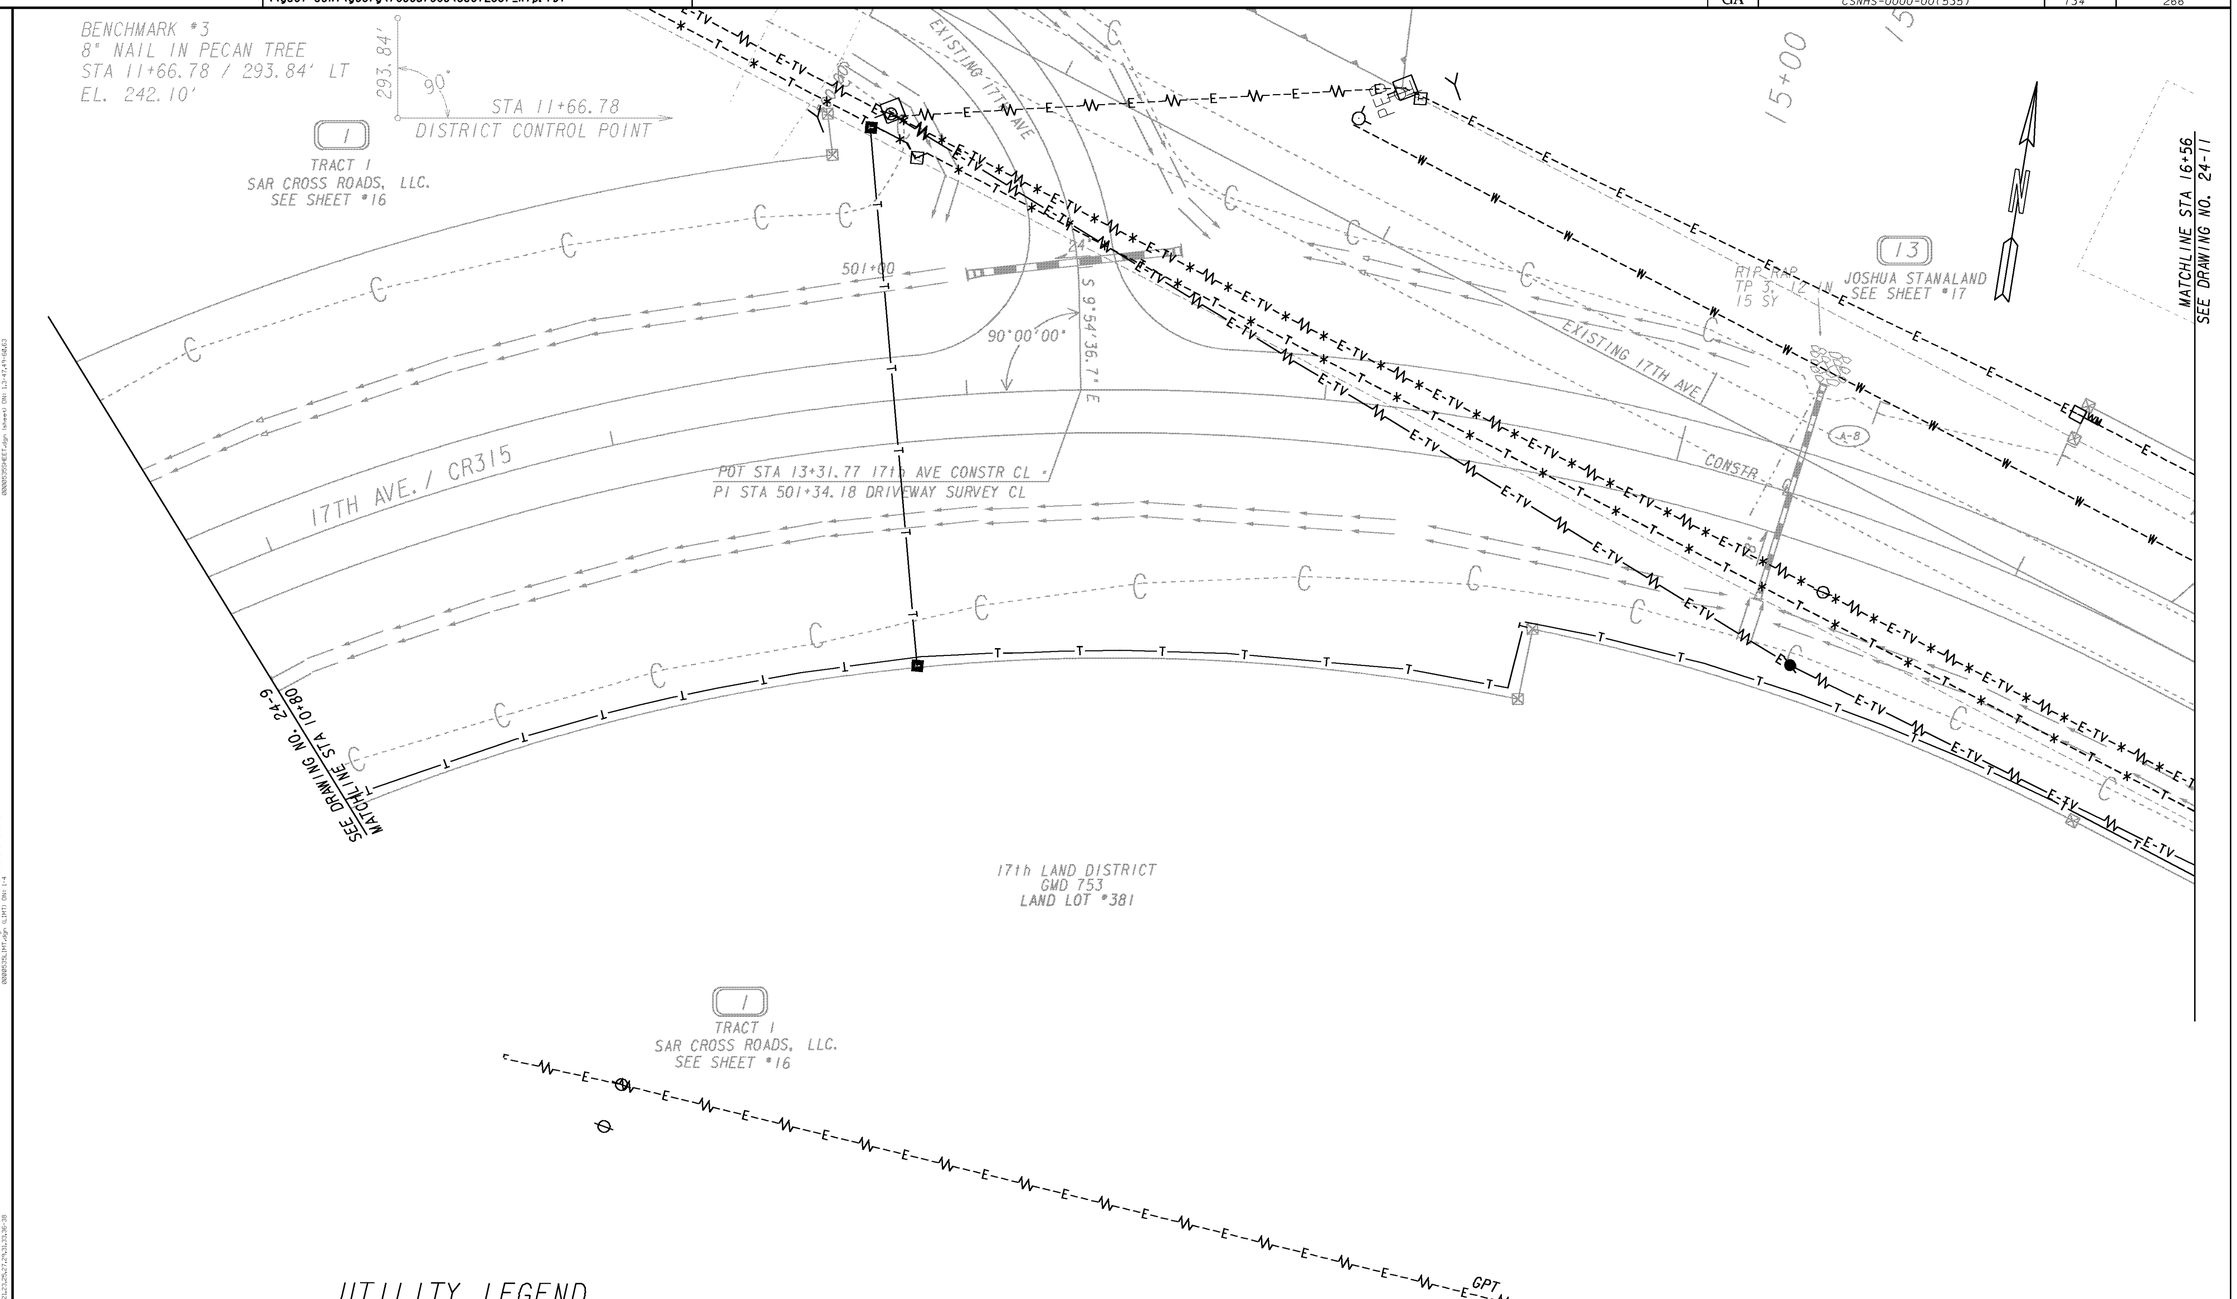

UTILITY LEGEND

EXIST OVERHEAD POWER...	--W--E--W--
EXIST OVERHEAD COMBO POWER AND CABLE...	--W--E-TV--W
EXISTING GUYWIRE.....	
EXISTING GUY POLE.....	
REMOVAL EXIST OVERHEAD COMBO POWER AND CABLE...	-*-W-*-E-TV-*-
REMOVAL UNDERGROUND TELEPHONE...	---*---T---*-
REMOVAL OVERHEAD POWER...	-*-W-*-E-*-W-*
PROPOSED TELEPHONE PED.....	T
PROPOSED GUY POLE.....	
PROPOSED OVERHEAD COMBO POWER AND CABLE...	——W——E-TV——
PROPOSED UNDERGROUND TELEPHONE...	————T————

GEORGIA
DEPARTMENT OF TRANSPORTATION

SCALE IN FEET
0 20 40 80

REVISION DATES		

STATE OF GEORGIA
DEPARTMENT OF TRANSPORTATION
OFFICE: DISTRICT 4 DESIGN

UTILITY PLANS

DRAWING No.
24-010

3/1/2007 GPLN