2/7/2012	Tue Feb 07 08:39:24 2012	\\gdot-dsn1\gocfg\resources\Gdot2007_Klp.tbl	C:\dgn\000535 Grady\0000535SM11.dgn	STATE	PROJECT NUMBER	SHEET NO.	TOTAL SHEETS
decook				GA	CSNHS-0000-00(535)	149	266

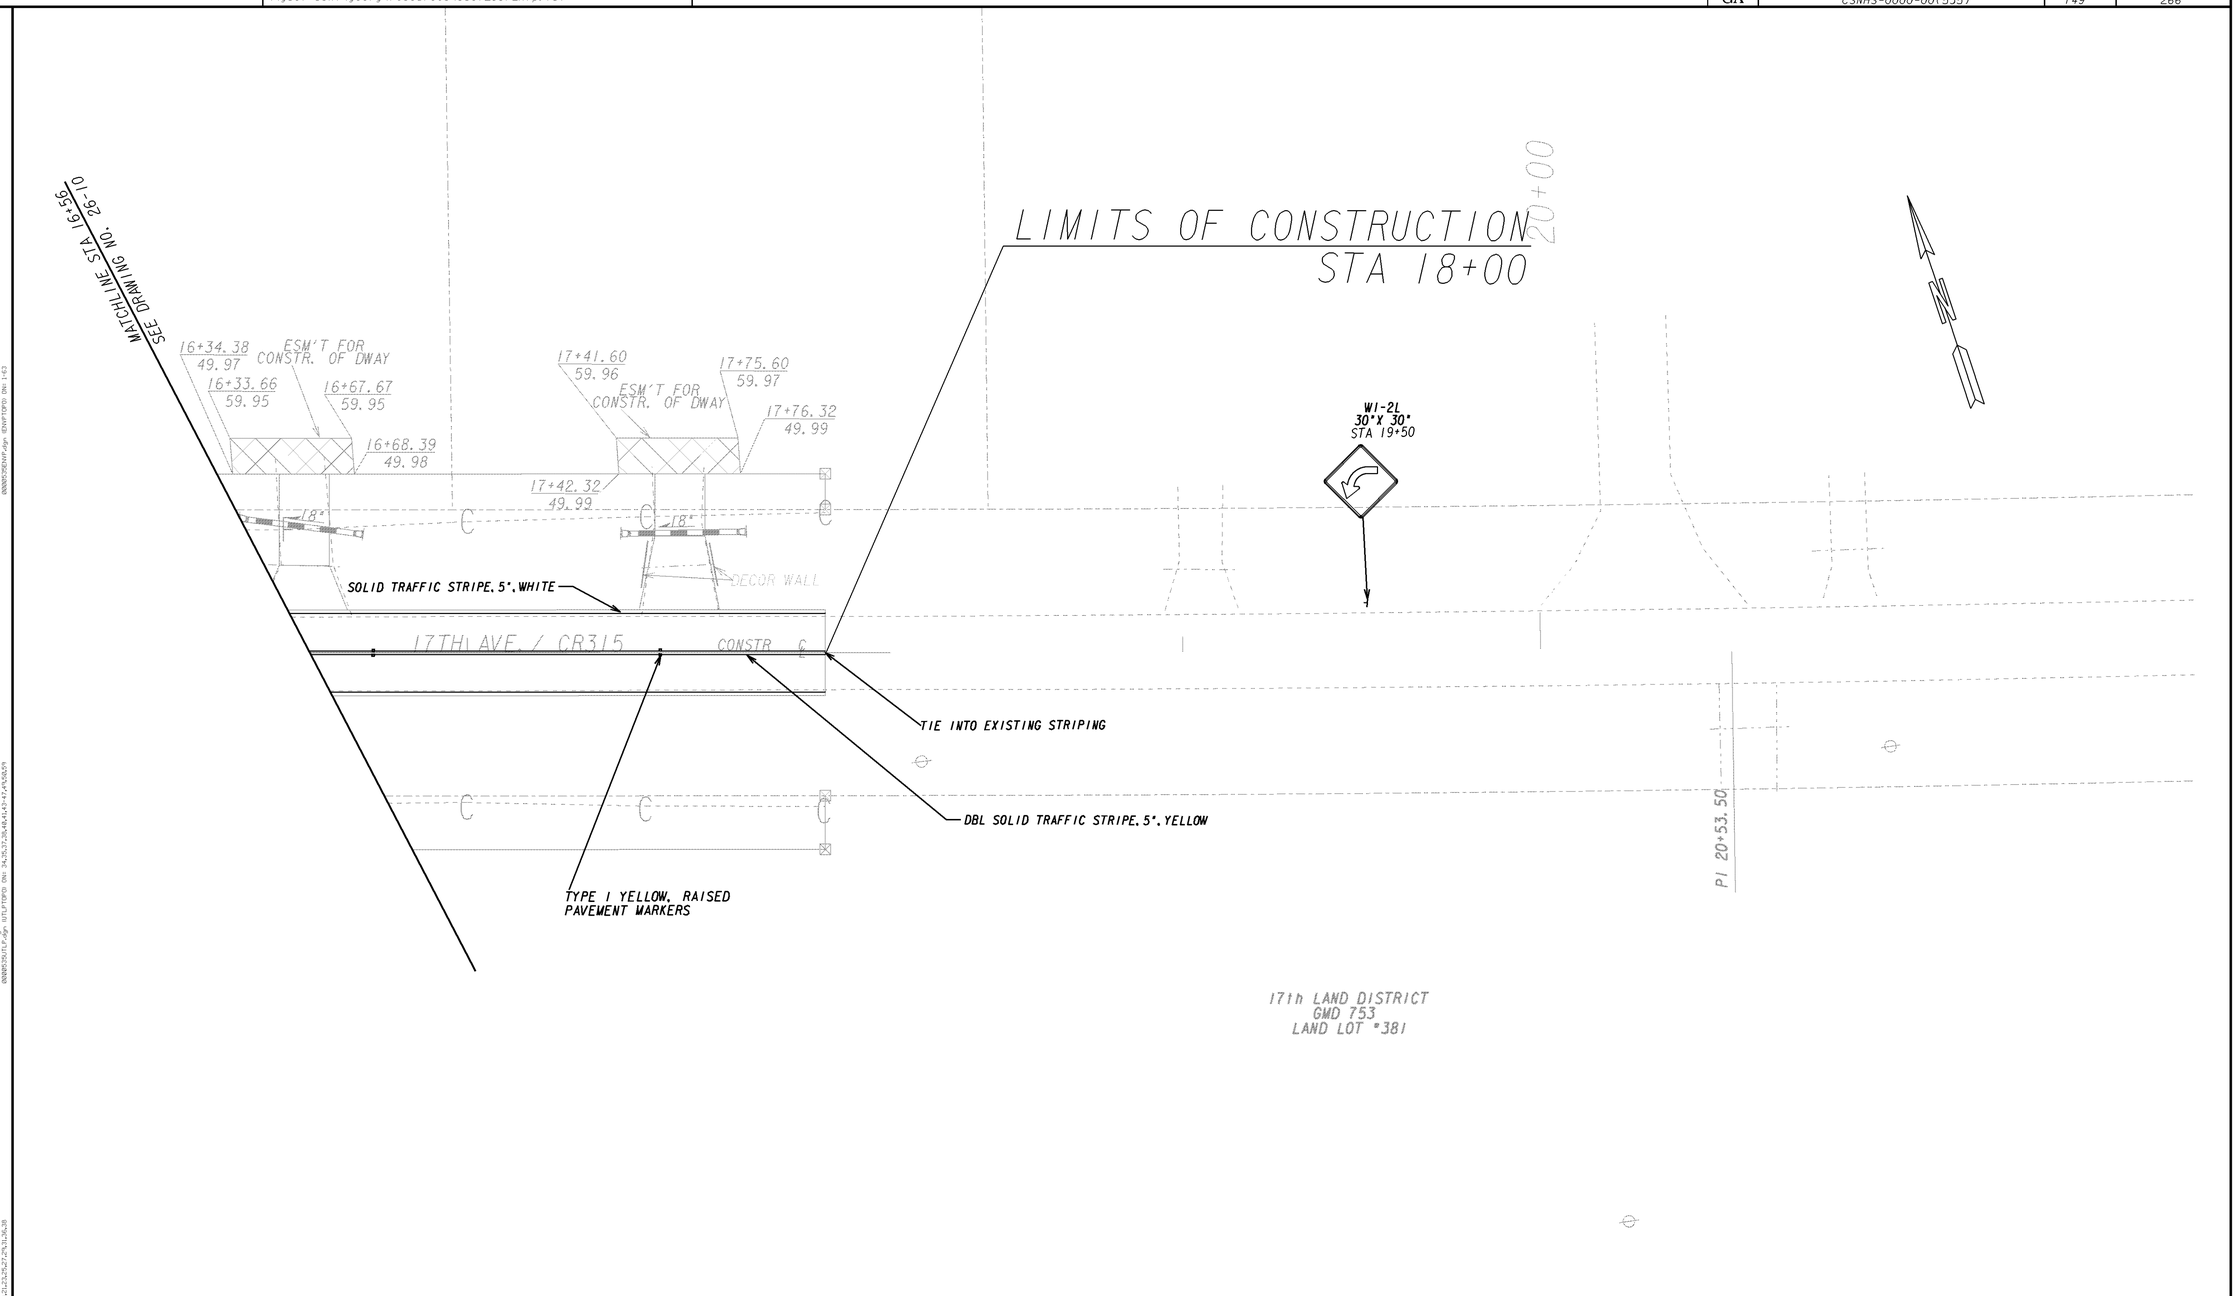

GEORGIA
DEPARTMENT OF TRANSPORTATION

SCALE IN FEET
0 20 40 80

REVISION DATES

STATE OF GEORGIA
DEPARTMENT OF TRANSPORTATION
OFFICE: DISTRICT 4 DESIGN
SIGNING AND MARKING PLANS

DRAWING No.
26-011

3/1/2007 GPLN