STATE	PROJECT NUMBER	SHEET NO.	TOTAL SHEETS
GA	CSNHS-0000-00(535)	207	266

VOID

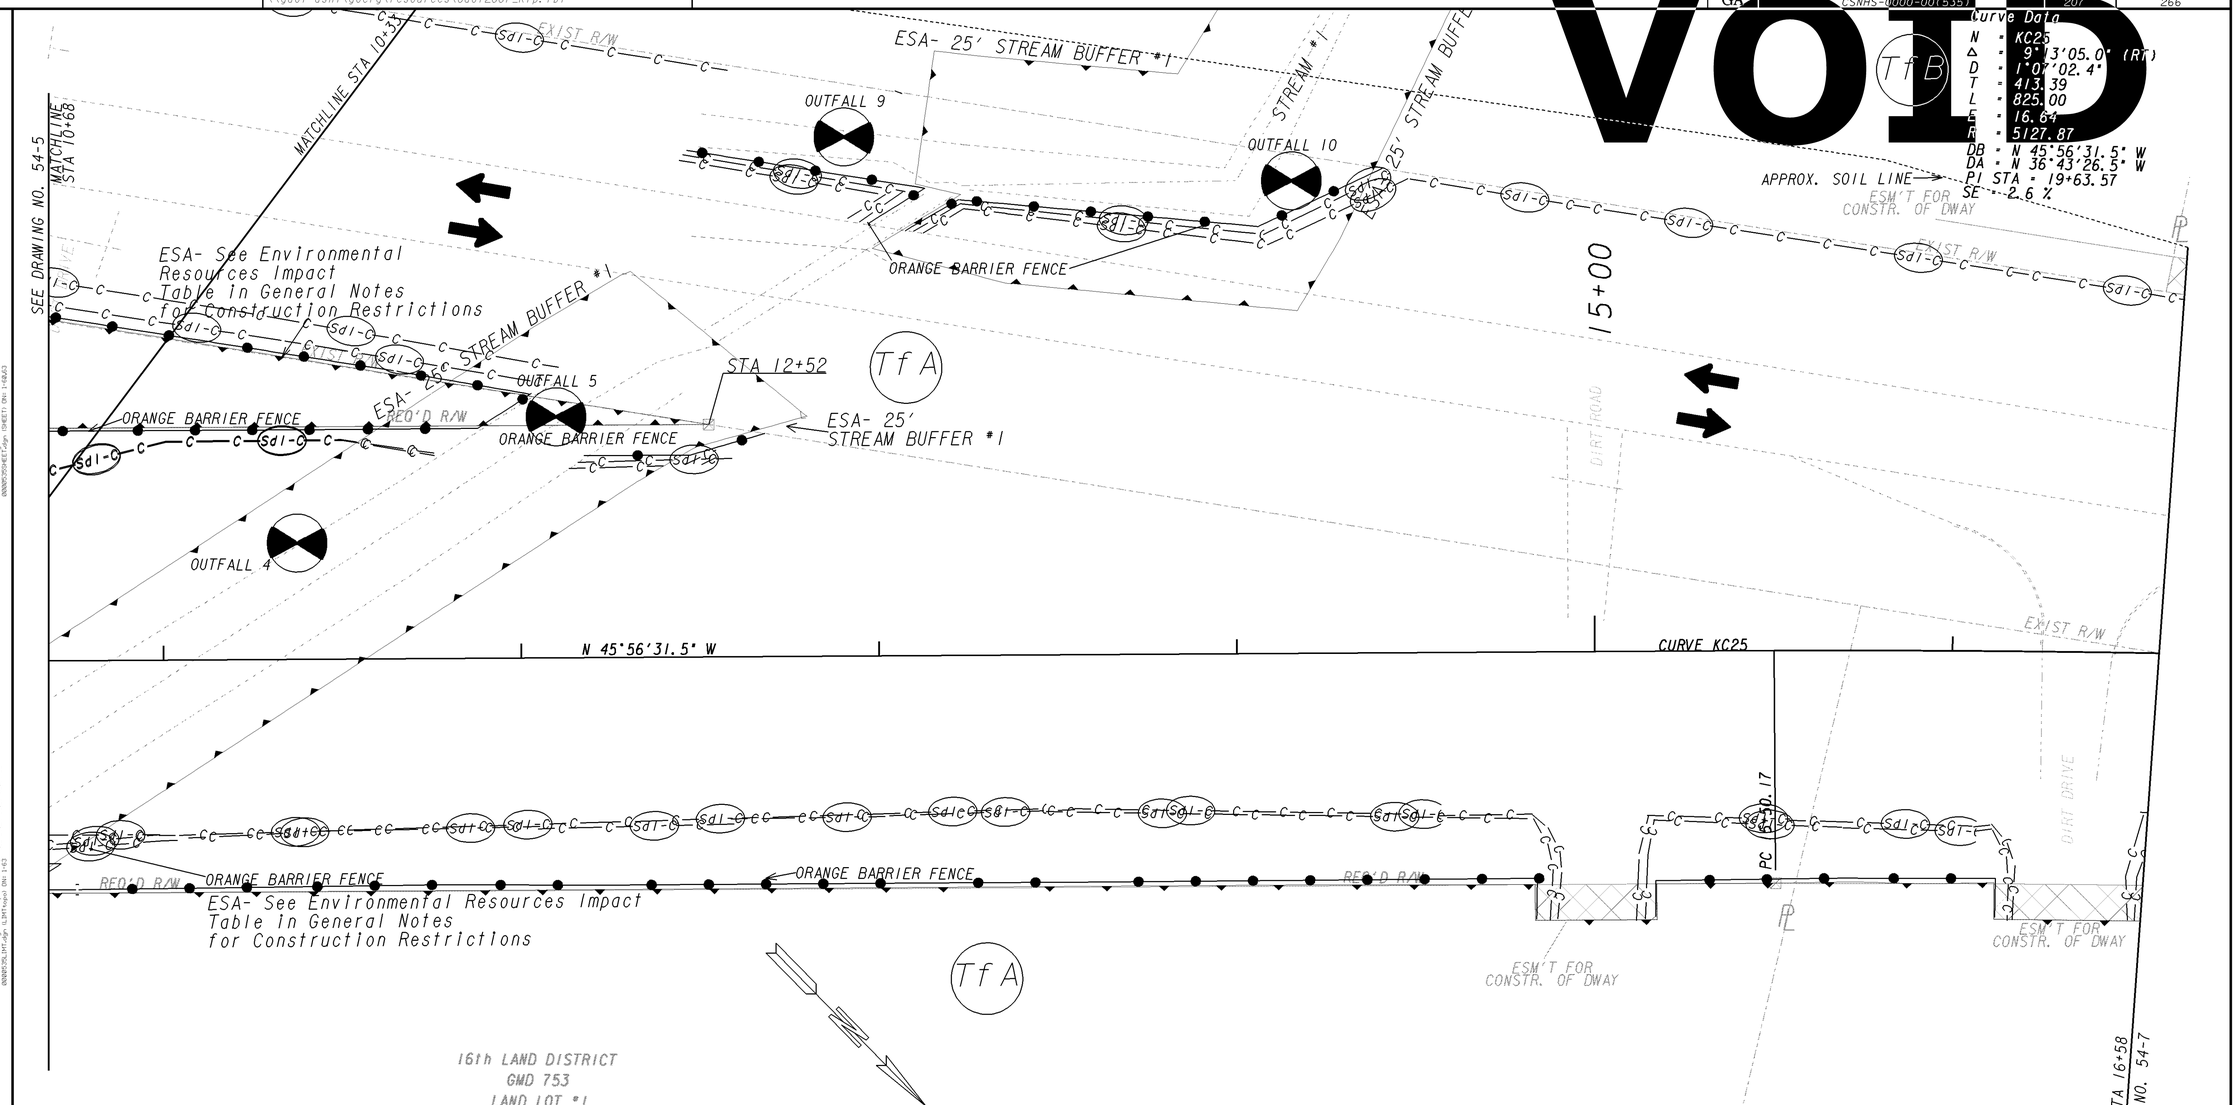

GRADY COUNTY, GEORGIA (GA131)	
Map Unit Symbol	Map Unit Name
CaC	Carnegie gravelly sandy loam, 5-8% slopes
TfA	Tifton loamy sand, 0-2% slopes
TfB	Tifton loamy sand, 2-5% slopes

INSTALL ALL ORANGE BARRIER FENCE PRIOR TO ANY CLEARING AND GRUBBING ACTIVITIES.

INSTALL ALL PERIMETER BMPs PRIOR TO ANY CLEARING AND GRUBBING ACTIVITIES.

PROPERTY AND EXISTING R/W LINE
REQUIRED R/W LINE
CONSTRUCTION LIMITS
EASEMENT FOR CONSTR & MAINTENANCE OF SLOPES
EASEMENT FOR CONSTR OF SLOPES
EASEMENT FOR CONSTR OF DRIVES

BEGIN LIMIT OF ACCESS.....BLA
END LIMIT OF ACCESS.....ELA
LIMIT OF ACCESS
REQ'D R/W & LIMIT OF ACCESS
PERMANENT CONSTRUCTION

GEORGIA
DEPARTMENT OF TRANSPORTATION

SCALE IN FEET
0 20 40 80

REVISION DATES

STATE OF GEORGIA
DEPARTMENT OF TRANSPORTATION
OFFICE: DISTRICT 4 DESIGN

BMP LOCATION DETAILS

STAGE 1

DRAWING No. 54-006

3/1/2007 GPLN