VOID

INSTALL ALL ORANGE BARRIER FENCE PRIOR TO ANY CLEARING AND GRUBBING ACTIVITIES.

INSTALL ALL PERIMETER BMPs PRIOR TO ANY CLEARING AND GRUBBING ACTIVITIES.

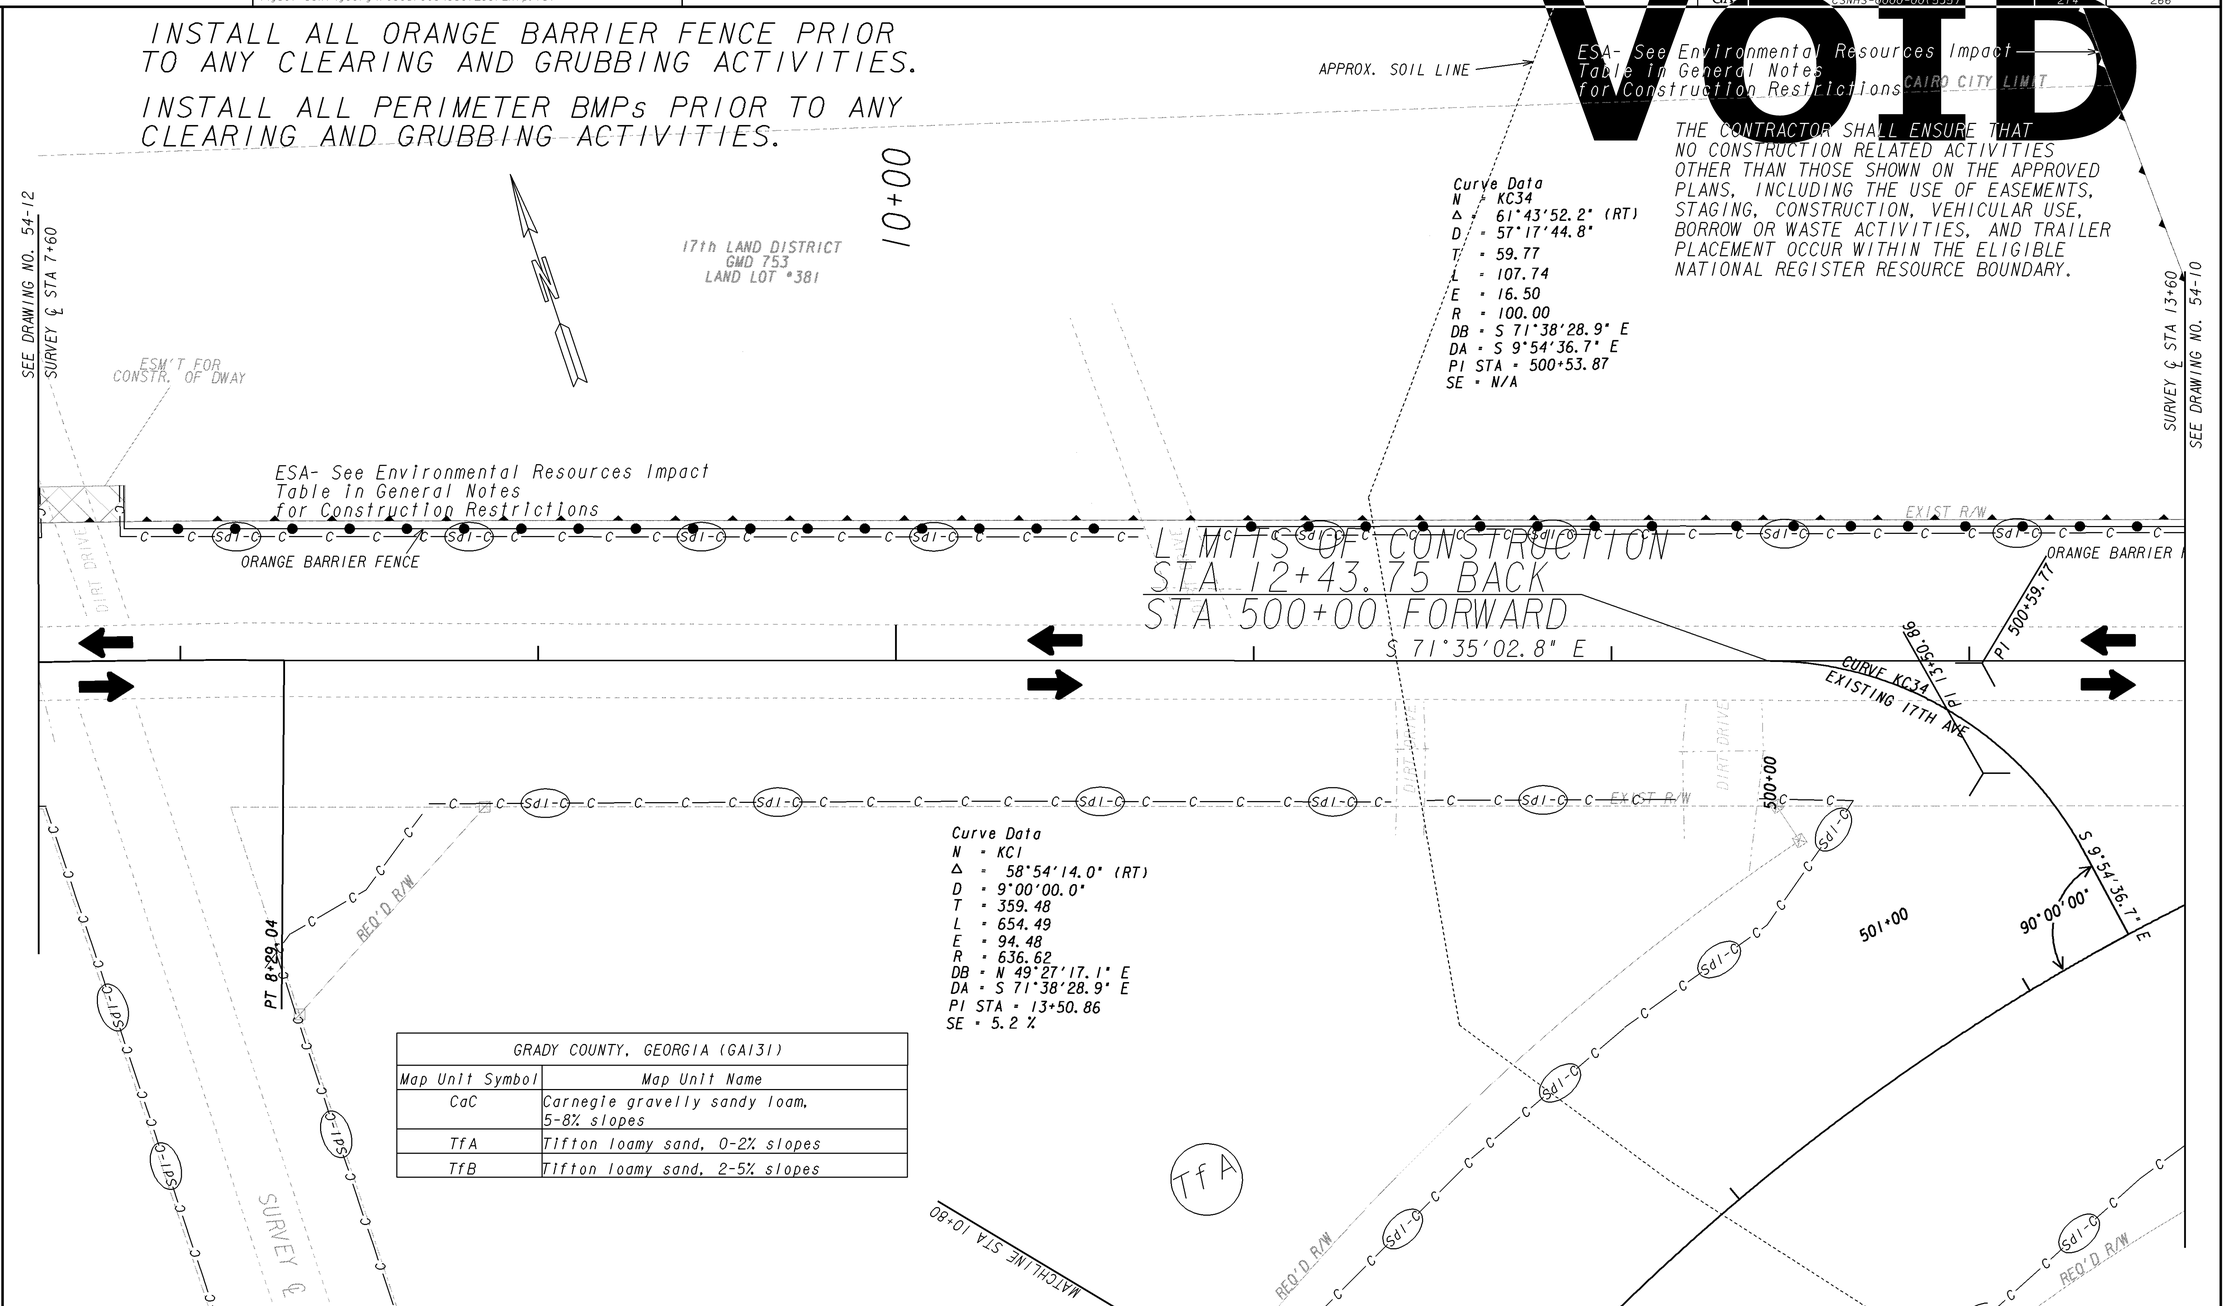

GRADY COUNTY, GEORGIA (GA131)	
Map Unit Symbol	Map Unit Name
CaC	Carnegie gravelly sandy loam, 5-8% slopes
TfA	Tifton loamy sand, 0-2% slopes
TfB	Tifton loamy sand, 2-5% slopes

PROPERTY AND EXISTING R/W LINE
REQUIRED R/W LINE
CONSTRUCTION LIMITS
EASEMENT FOR CONSTR & MAINTENANCE OF SLOPES
EASEMENT FOR CONSTR OF SLOPES
EASEMENT FOR CONSTR OF DRIVES

BEGIN LIMIT OF ACCESS.....BLA
END LIMIT OF ACCESS.....ELA
LIMIT OF ACCESS
REQ'D R/W & LIMIT OF ACCESS
PERMANENT CONSTRUCTION

GEORGIA
DEPARTMENT OF TRANSPORTATION

SCALE IN FEET
0 20 40 80

REVISION DATES

STATE OF GEORGIA
DEPARTMENT OF TRANSPORTATION
OFFICE: DISTRICT 4 DESIGN

BMP LOCATION DETAILS

STAGE 1

DRAWING No. 54-013

3/1/2007 GPLN