7/30/2012 decook	Mon Jul 30 16:01:21 2012	\\gdot-dsni\gocfg\resources\Gdot2007_Klp.tbl	c:\dgn\000535 Grady\0000535ER29.dgn	STATE	PROJECT NUMBER	SHEET NO.	TOTAL SHEETS
				GA	CSNHS-0000-00(535)	230	266

Use On Construction

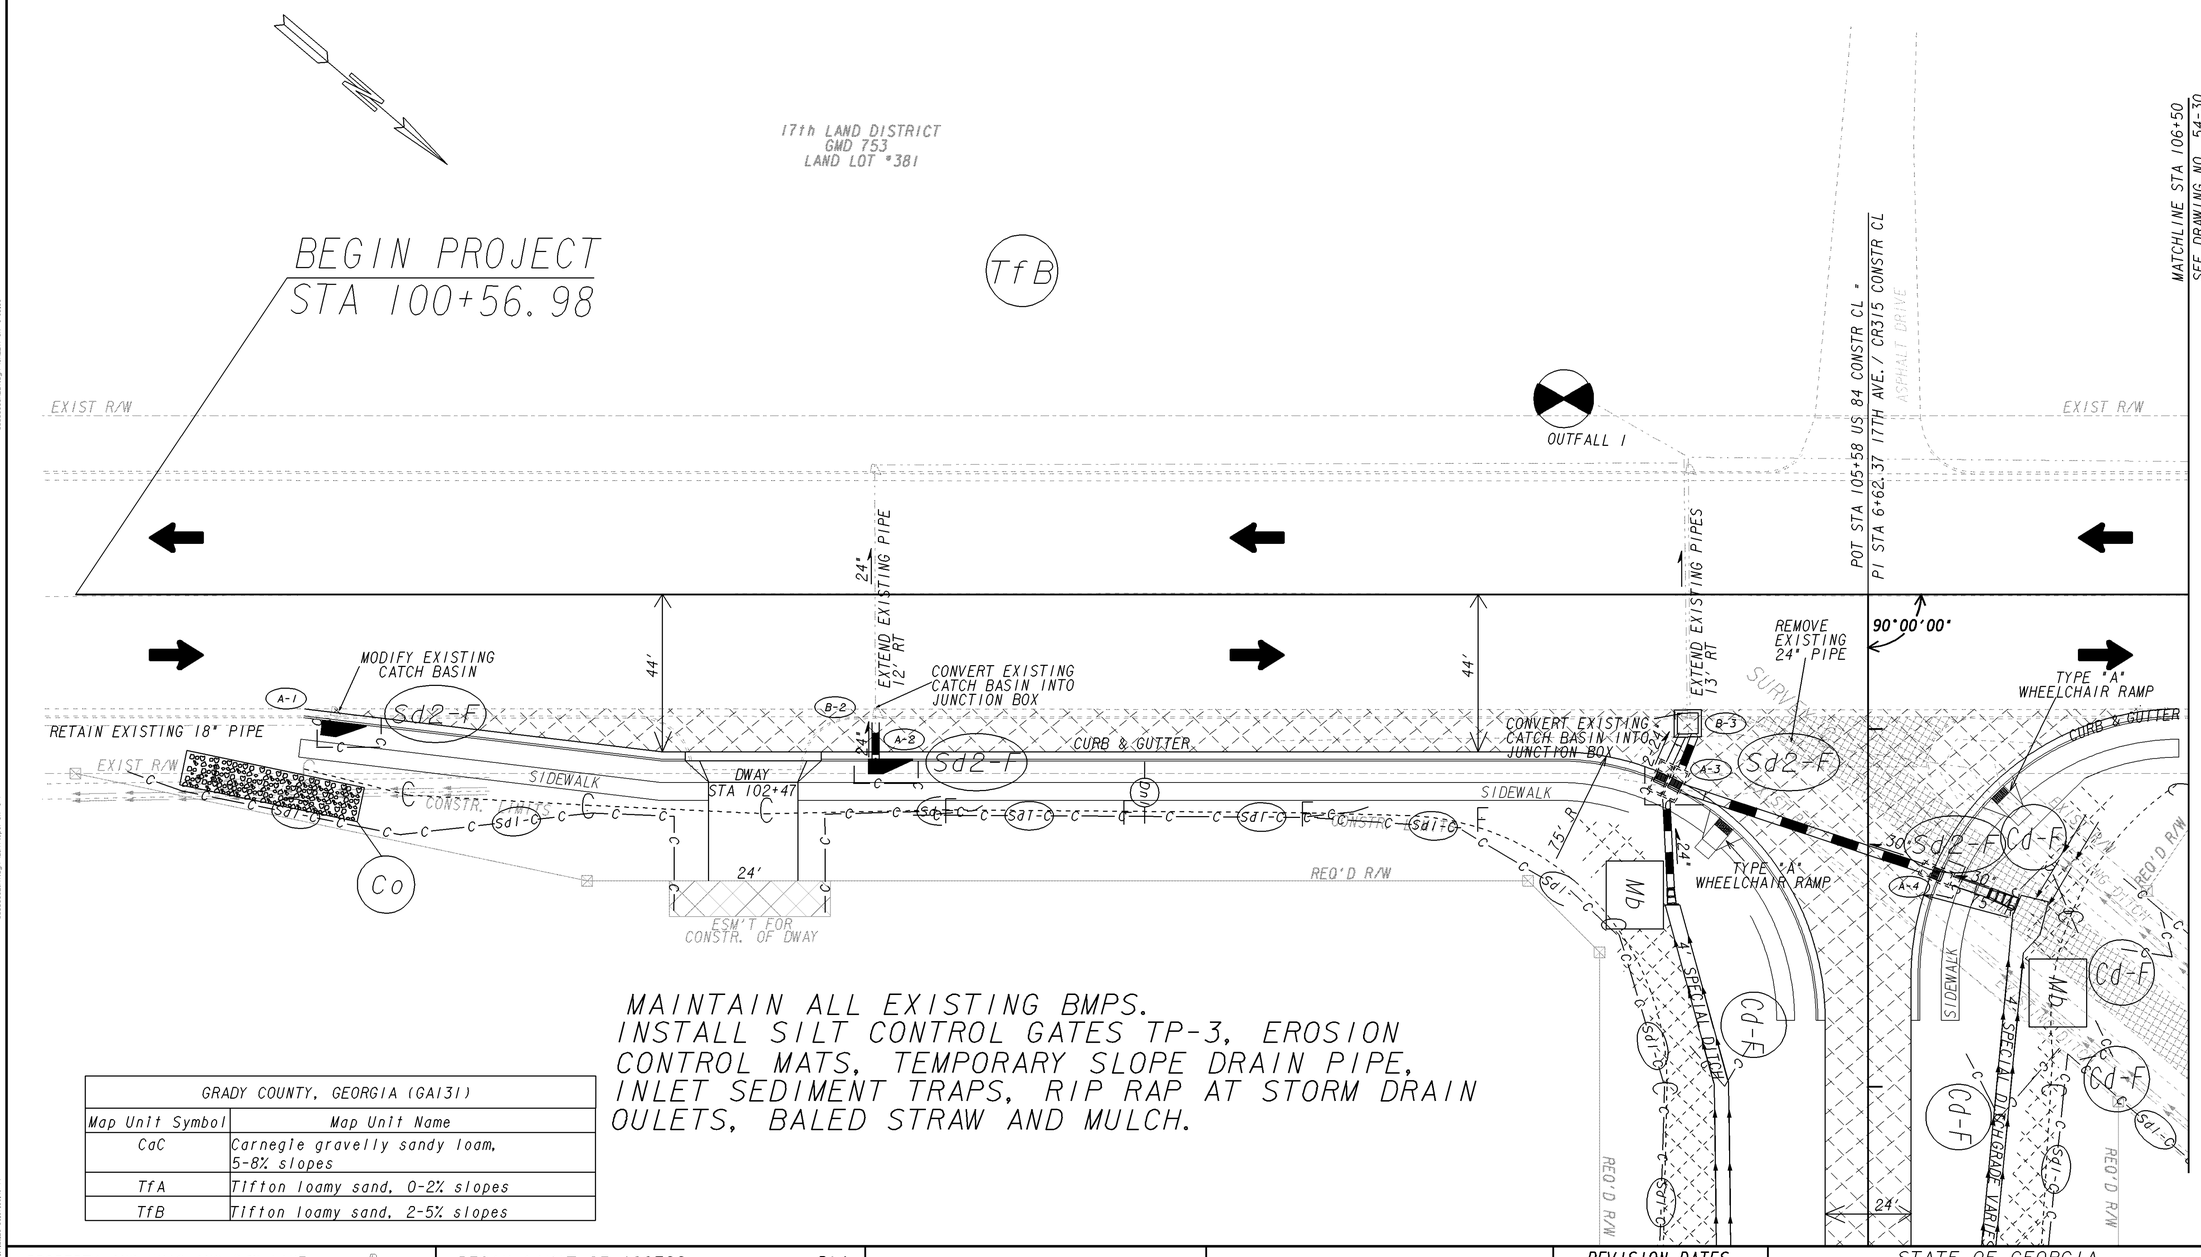

MAINTAIN ALL EXISTING BMPS.
INSTALL SILT CONTROL GATES TP-3, EROSION CONTROL MATS, TEMPORARY SLOPE DRAIN PIPE, INLET SEDIMENT TRAPS, RIP RAP AT STORM DRAIN OULETS, BALED STRAW AND MULCH.

GRADY COUNTY, GEORGIA (GA131)	
Map Unit Symbol	Map Unit Name
CaC	Carnegie gravelly sandy loam, 5-8% slopes
TfA	Tifton loamy sand, 0-2% slopes
TfB	Tifton loamy sand, 2-5% slopes

PROPERTY AND EXISTING R/W LINE
REQUIRED R/W LINE
CONSTRUCTION LIMITS
EASEMENT FOR CONSTR & MAINTENANCE OF SLOPES
EASEMENT FOR CONSTR OF SLOPES
EASEMENT FOR CONSTR OF DRIVES

BEGIN LIMIT OF ACCESS.....BLA
END LIMIT OF ACCESS.....ELA
LIMIT OF ACCESS
REQ'D R/W & LIMIT OF ACCESS
PAVEMENT REMOVAL
PERMANENT CONSTRUCTION

GEORGIA
DEPARTMENT OF TRANSPORTATION

SCALE IN FEET
0 20 40 80

REVISION DATES
5-24-12
6-22-12
7-30-12

STATE OF GEORGIA
DEPARTMENT OF TRANSPORTATION
OFFICE: DISTRICT 4 DESIGN

BMP LOCATION DETAILS

STAGE 2

DRAWING NO. 54-029

3/1/2007 GPLN