DATE$$$	PRF	DGN	STATE	PROJECT NUMBER	TOTAL SHEETS
$USER$	$$PENTABLE$$	GRWPLN	GA	STP00-0000-00(545)	64

COORDINATES			
STA. 434+53.82	-	N 362262.9536	E 2492273.3820
STA. 439+96.26	-	N 361809.8420	E 2492570.2442

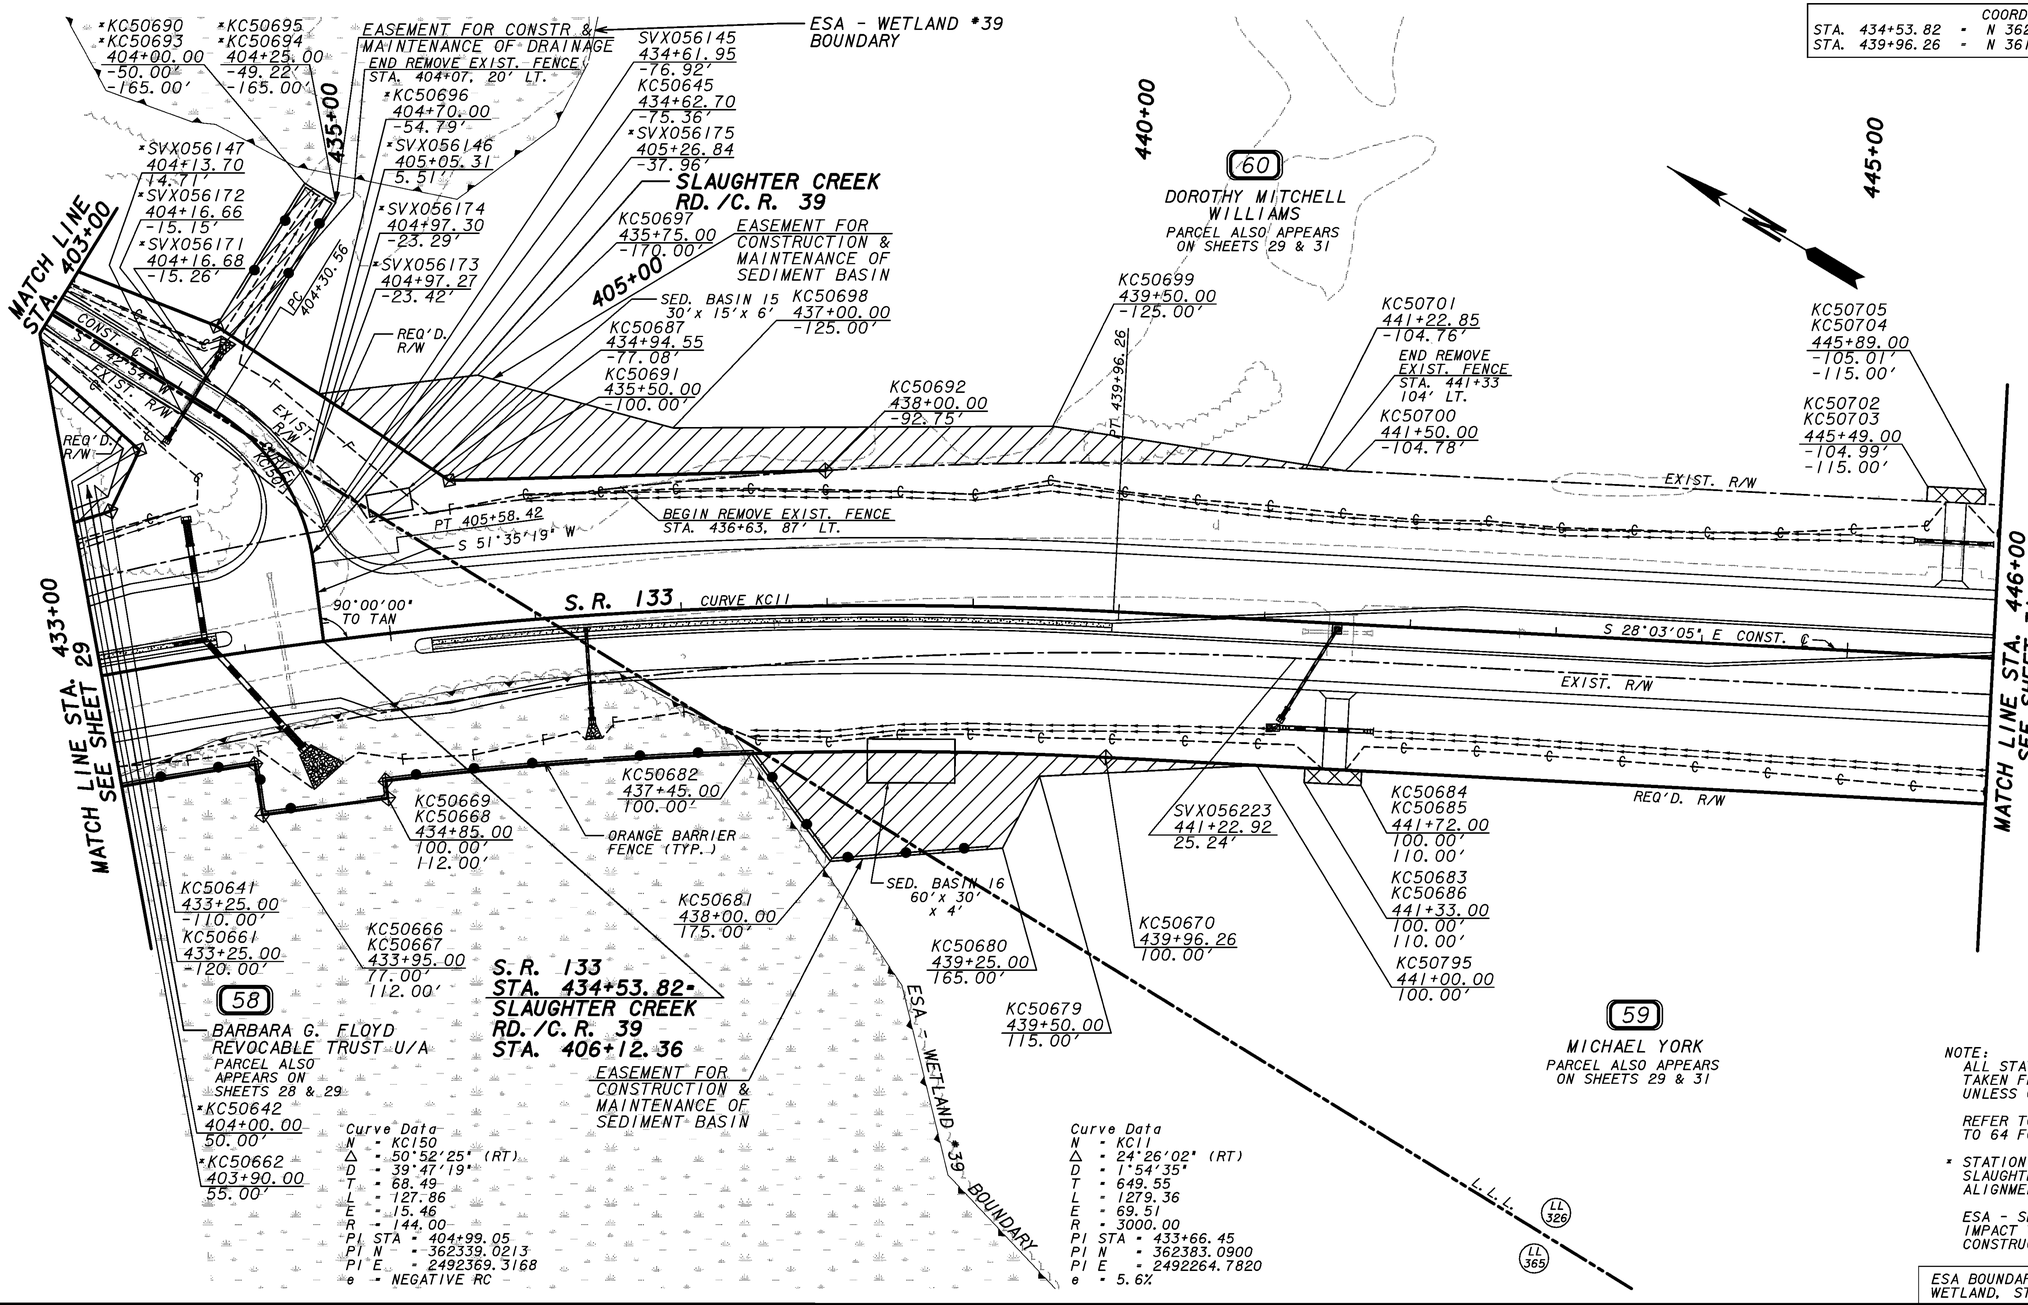

Curve Data
N - KC150
Δ - 50°52'25" (RT)
D - 39°47'19"
T - 68.49
L - 127.86
E - 15.46
R - 144.00
PI STA - 404+99.05
PI N - 362339.0213
PI E - 2492369.3168
e - NEGATIVE RC

Curve Data
N - KC11
Δ - 24°26'02" (RT)
D - 1°54'35"
T - 649.55
L - 1279.36
E - 69.51
R - 3000.00
PI STA - 433+66.45
PI N - 362383.0900
PI E - 2492264.7820
e - 5.6%

NOTE:
ALL STATIONS AND OFFSETS ARE TAKEN FROM S.R. 133 UNLESS OTHERWISE NOTED.

REFER TO TABLES ON SHEETS 46 TO 64 FOR R/W REQUIREMENTS.

* STATION AND OFFSET TAKEN FROM SLAUGHTER CREEK RD. /C. R. 39 ALIGNMENT.

ESA - SEE ENVIRONMENTAL RESOURCES IMPACT TABLE IN GENERAL NOTES FOR CONSTRUCTION RESTRICTIONS.

ESA BOUNDARY - HISTORY, WETLAND, STREAM

PROPERTY AND EXISTING R/W LINE
REQUIRED R/W LINE
CONSTRUCTION LIMITS
EASEMENT FOR CONSTR & MAINTENANCE OF SLOPES
EASEMENT FOR CONSTR OF SLOPES
EASEMENT FOR CONSTR OF DRIVES

BEGIN LIMIT OF ACCESS.....BLA
END LIMIT OF ACCESS.....ELA
LIMIT OF ACCESS
REQ'D R/W & LIMIT OF ACCESS

50 0 50 100 150FT.
SCALE: 1" = 50'

DATE	REVISIONS	DATE	REVISIONS
11/16/2011	REVISED OWNER NAMES PARCELS 58, 59 AND 60		
12/20/2011	REVISED R/W PARCEL 59		
04/25/2012	REVISED EASEMENT PARCEL 60		

STATE OF GEORGIA
DEPARTMENT OF TRANSPORTATION

RIGHT OF WAY MAP

PROJECT NO: STP00-0000-00(545)
COUNTY: BROOKS
LAND LOT NO: 326, 365
LAND DISTRICT: 12
GMD 1571
DATE 05-06-11 SH 30 OF 64

1/5/2009