DATE$$$	PRF	DGN	STATE	PROJECT NUMBER	TOTAL SHEETS
$USER$	$$PENTABLE$$	GRWPLN	GA	STP00-0000-00(545)	64

COORDINATES			
STA. 512+00.00	=	N 355361.1430	E 2495712.6457
STA. 517+87.57	=	N 354963.1888	E 2496143.9899

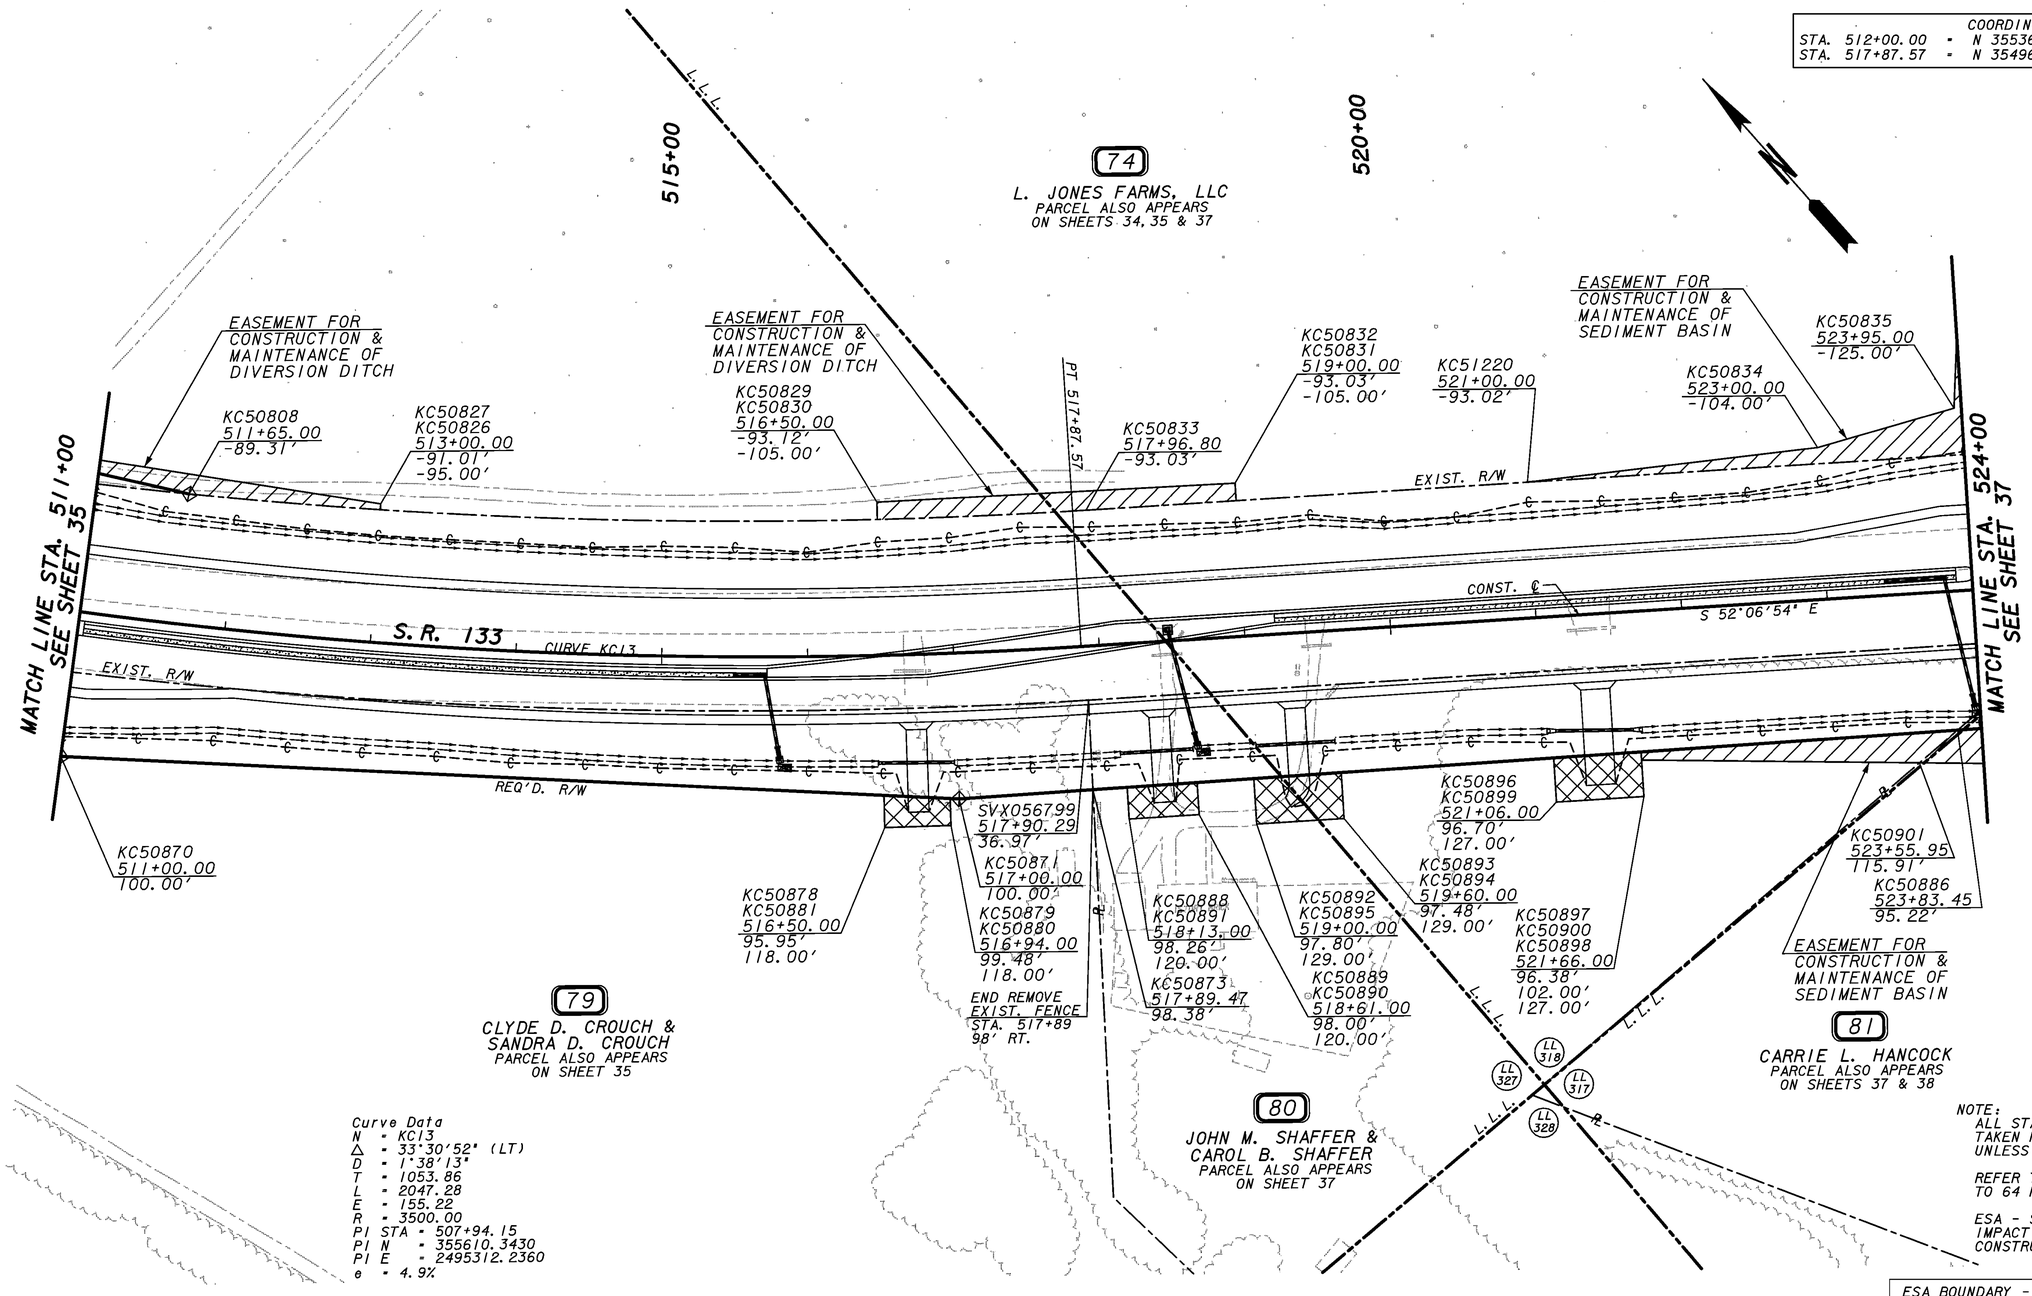

Curve Data
N = KC13
Δ = 33°30'52" (LT)
D = 1°38'13"
T = 1053.86
L = 2047.28
E = 155.22
R = 3500.00
PI STA = 507+94.15
PI N = 355610.3430
PI E = 2495312.2360
e = 4.9%

NOTE:
ALL STATIONS AND OFFSETS ARE TAKEN FROM S.R. 133 UNLESS OTHERWISE NOTED.

REFER TO TABLES ON SHEETS 46 TO 64 FOR R/W REQUIREMENTS.

ESA - SEE ENVIRONMENTAL RESOURCES IMPACT TABLE IN GENERAL NOTES FOR CONSTRUCTION RESTRICTIONS.

ESA BOUNDARY - HISTORY, WETLAND, STREAM

PROPERTY AND EXISTING R/W LINE
REQUIRED R/W LINE
CONSTRUCTION LIMITS
EASEMENT FOR CONSTR & MAINTENANCE OF SLOPES
EASEMENT FOR CONSTR OF SLOPES
EASEMENT FOR CONSTR OF DRIVES

BEGIN LIMIT OF ACCESS.....BLA
END LIMIT OF ACCESS.....ELA
LIMIT OF ACCESS
REQ'D R/W & LIMIT OF ACCESS

50 0 50 100 150FT.
SCALE: 1" = 50'

DATE	REVISIONS	DATE	REVISIONS
11/16/2011	REVISED OWNER NAMES PARCELS 74,79 AND 80		
12/20/2011	REVISED R/W AND EASM'T PARCEL 74		
04/25/2012	REVISED EASEMENT PARCELS 74, 80 AND 81		

STATE OF GEORGIA
DEPARTMENT OF TRANSPORTATION

RIGHT OF WAY MAP

PROJECT NO: STP00-0000-00(545)
COUNTY: BROOKS
LAND LOT NO: 317, 318, 327, 328
LAND DISTRICT: 12
GMD 660
DATE 05-06-11 SH 36 OF 64

1/5/2009