DATE$$$	PRF	DGN	STATE	PROJECT NUMBER	TOTAL SHEETS
$USER$	$$PENTABLE$$	GRWPLN	GA	STP00-0000-00(545)	64

COORDINATES			
STA. 525+00.00	=	N 354525.6987	E 2496706.2734
STA. 535+00.00	=	N 353911.6195	E 2497495.5177

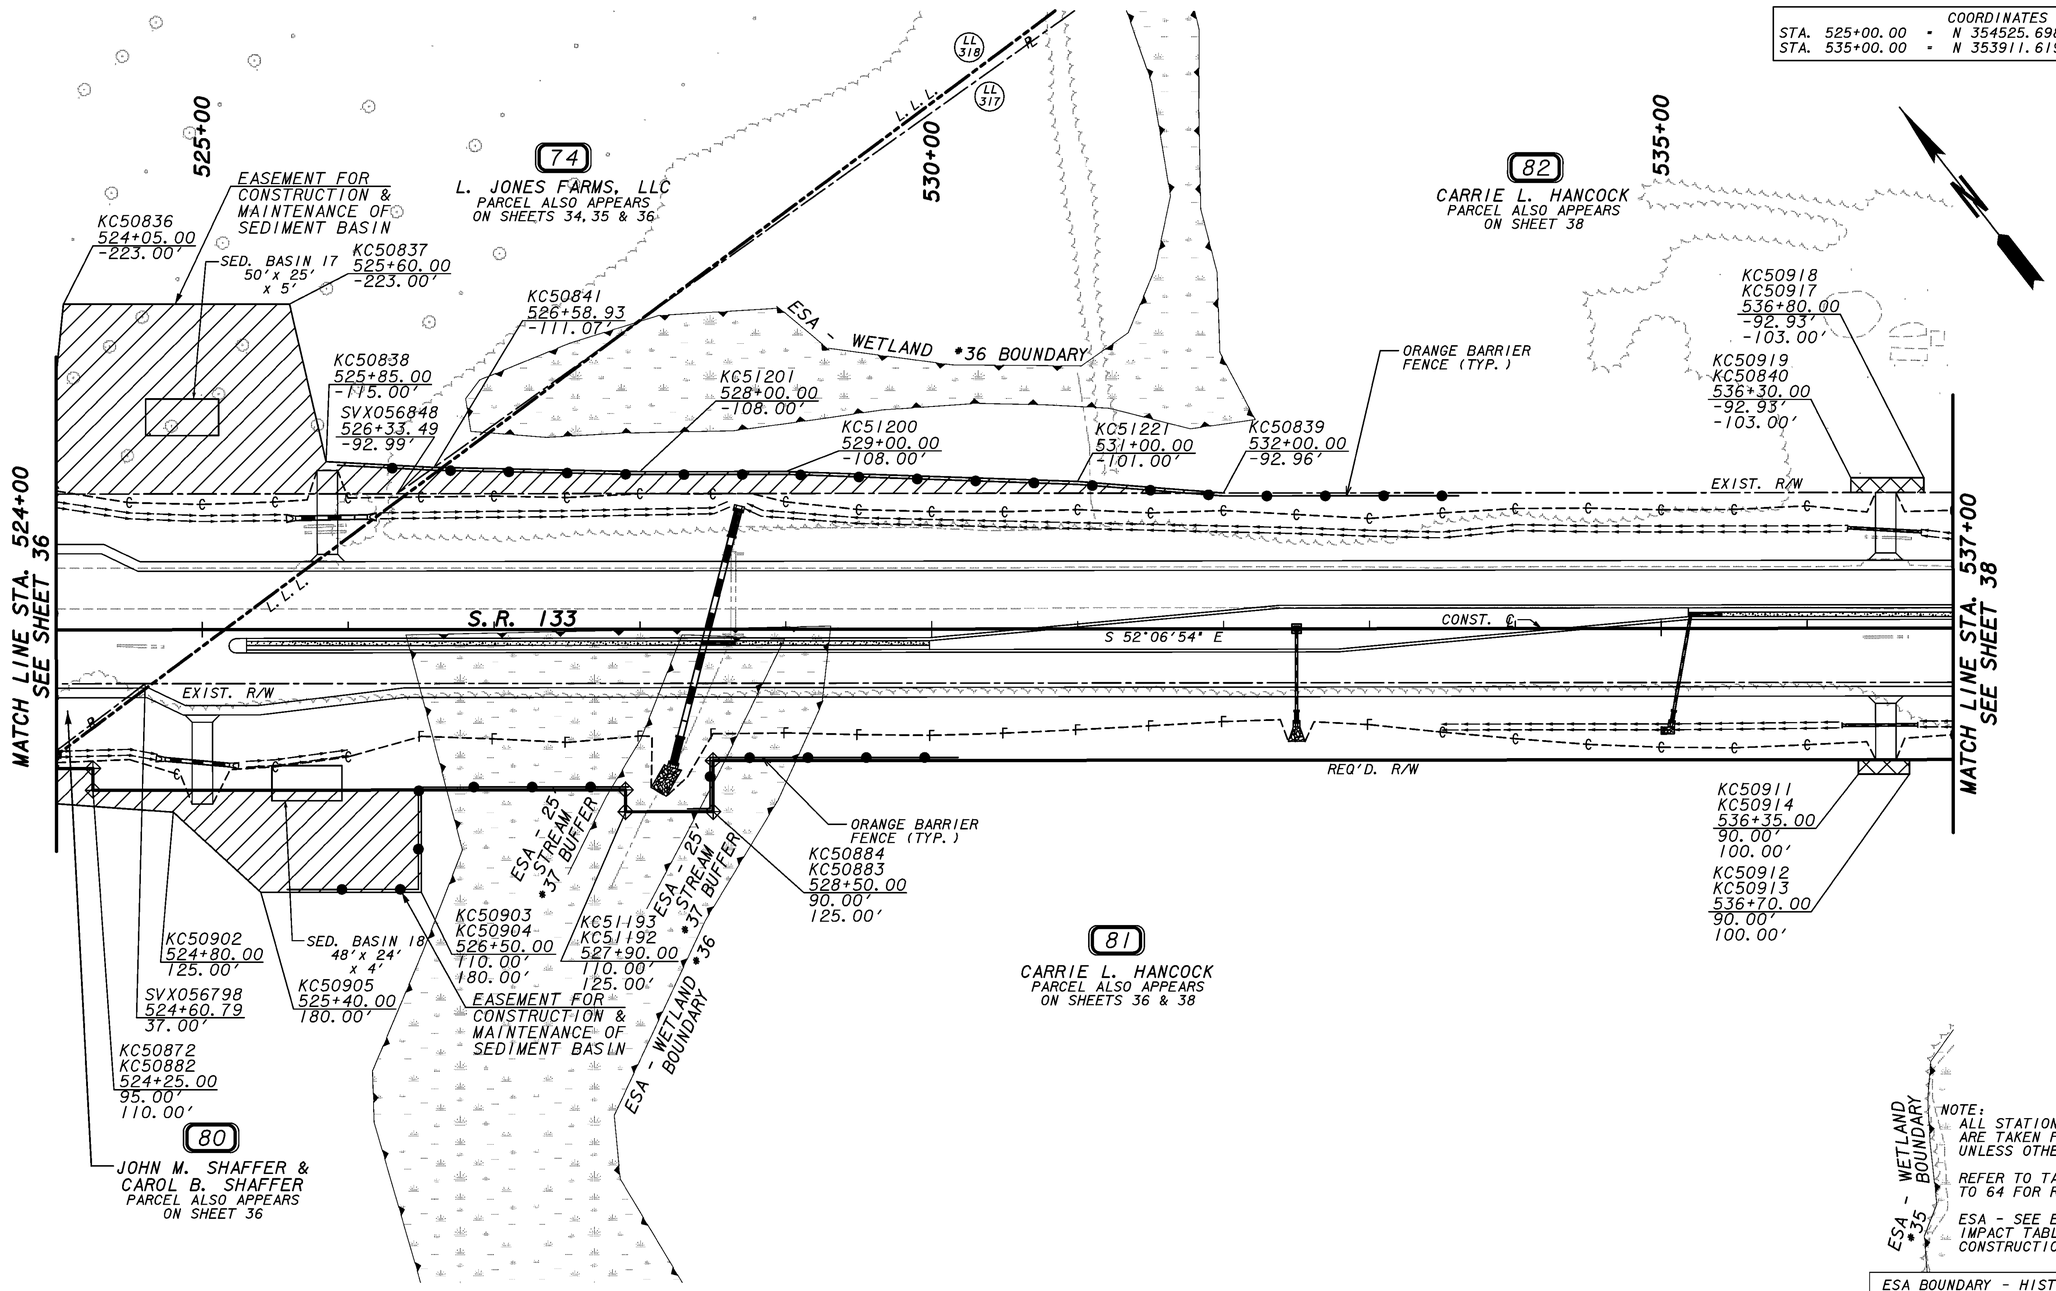

NOTE:
ALL STATIONS AND OFFSETS ARE TAKEN FROM S.R. 133 UNLESS OTHERWISE NOTED.

REFER TO TABLES ON SHEETS 46 TO 64 FOR R/W REQUIREMENTS.

ESA - SEE ENVIRONMENTAL RESOURCES IMPACT TABLE IN GENERAL NOTES FOR CONSTRUCTION RESTRICTIONS.

ESA BOUNDARY - HISTORY, WETLAND, STREAM

PROPERTY AND EXISTING R/W LINE
REQUIRED R/W LINE
CONSTRUCTION LIMITS
EASEMENT FOR CONSTR & MAINTENANCE OF SLOPES
EASEMENT FOR CONSTR OF SLOPES
EASEMENT FOR CONSTR OF DRIVES

BEGIN LIMIT OF ACCESS.....BLA
END LIMIT OF ACCESS.....ELA
LIMIT OF ACCESS
REQ'D R/W & LIMIT OF ACCESS

50 0 50 100 150FT.
SCALE: 1" = 50'

DATE	REVISIONS	DATE	REVISIONS
11/16/2011	REVISED OWNER NAMES PARCEL 74 AND 80		
02/01/2012	REVISED R/W AND EASM'T PARCEL 81; MOVED PARCEL 81 DRWY		
04/25/2012	REVISED EASEMENT PARCELS 81 AND 82		

STATE OF GEORGIA
DEPARTMENT OF TRANSPORTATION

RIGHT OF WAY MAP

PROJECT NO: STP00-0000-00(545)
COUNTY: BROOKS
LAND LOT NO: 317,318
LAND DISTRICT: 12
GMD 660
DATE 05-06-11 SH 37 OF 64

1/5/2009