SHEET 1 OF 4

BIBB COUNTY

GEORGIA DEPARTMENT OF TRANSPORTATION
OFFICE OF ENVIRONMENT/LOCATION

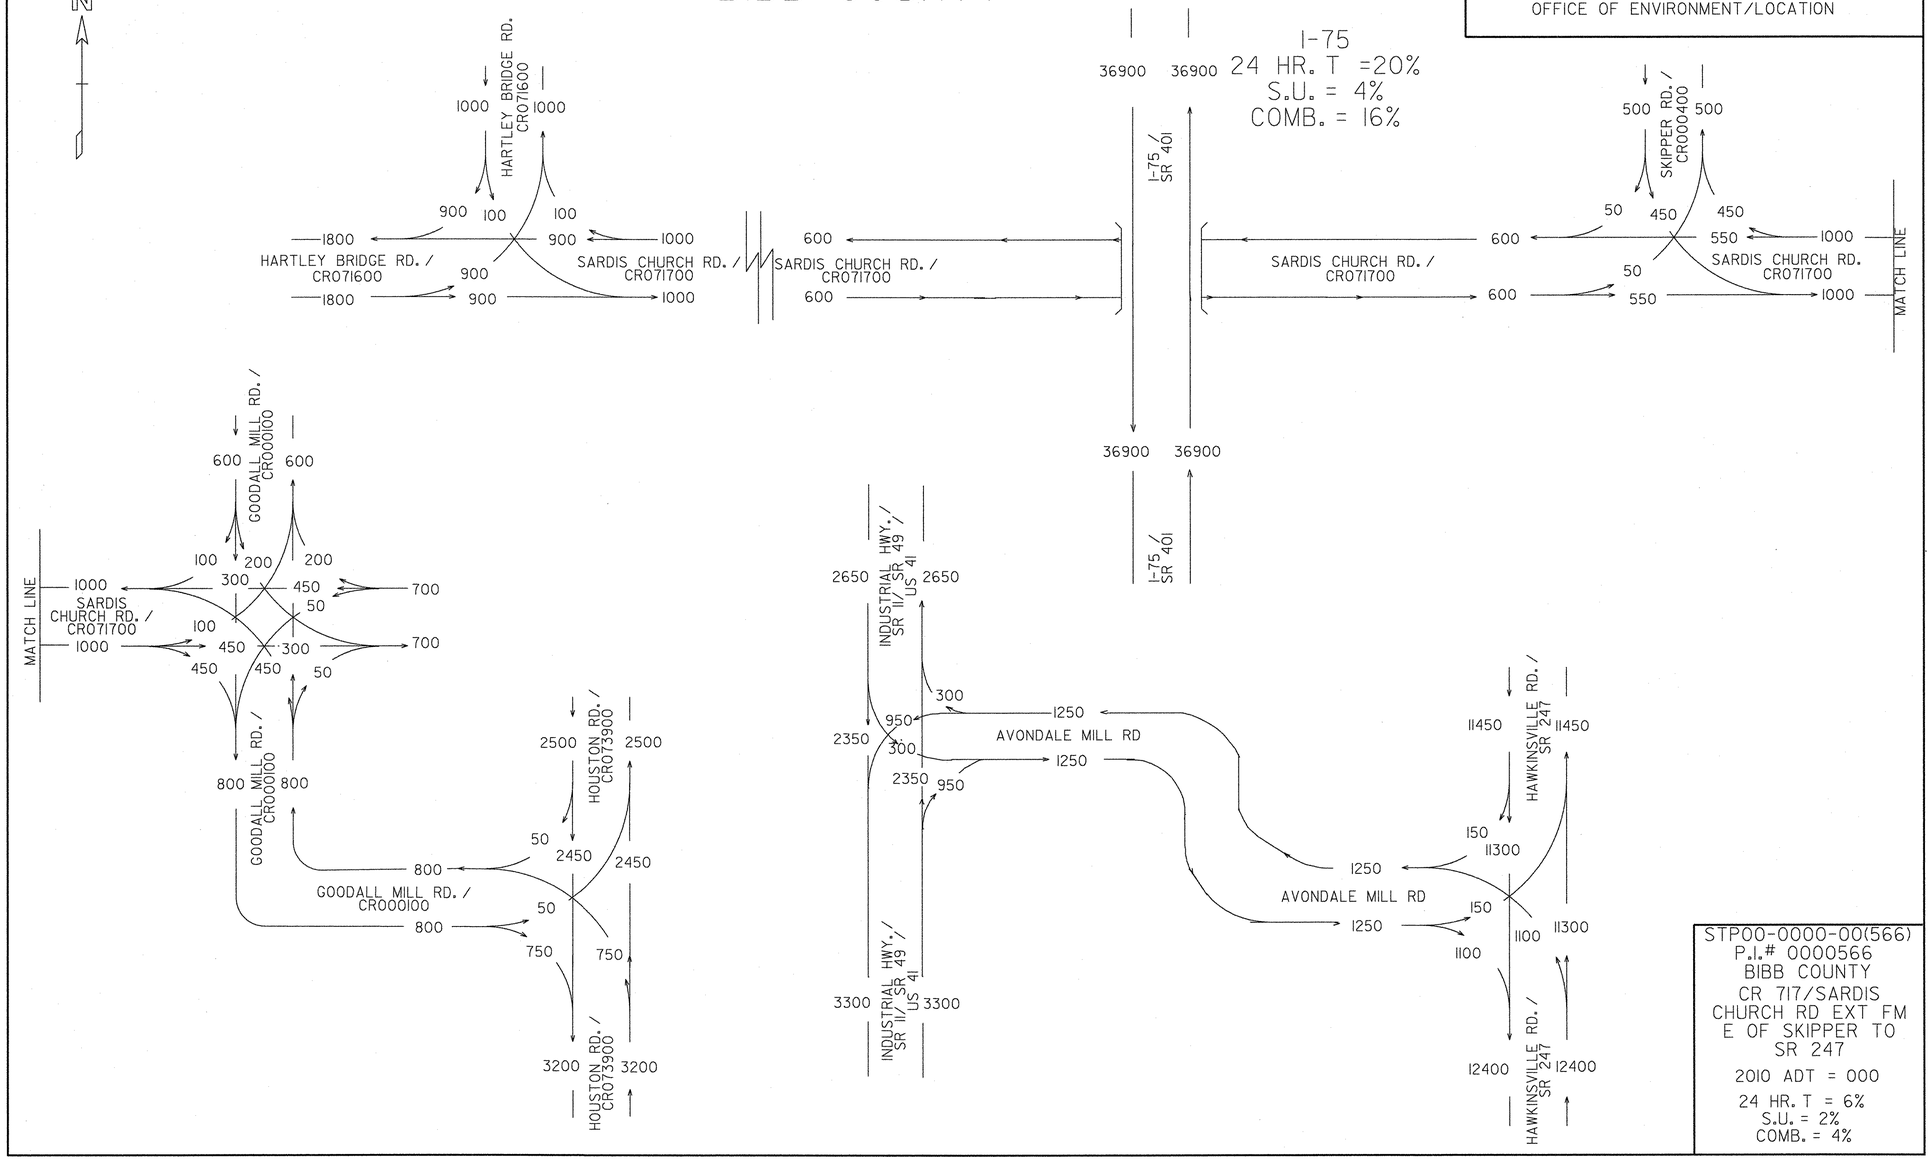

STP00-0000-00(566)
P.I.# 0000566
BIBB COUNTY
CR 717/SARDIS CHURCH RD EXT FM E OF SKIPPER TO SR 247

2010 ADT = 000

24 HR. T = 6%
S.U. = 2%
COMB. = 4%

PROPERTY AND EXISTING R/W LINE
REQUIRED R/W LINE
CONSTRUCTION LIMITS
EASEMENT FOR CONSTR & MAINTENANCE OF SLOPES
EASEMENT FOR CONSTR OF SLOPES
EASEMENT FOR CONSTR OF DRIVES

Kimley-Horn and Associates, Inc.
Engineering, Planning, and Environmental Consultants
Suite 220, 2 Sun Court
Norcross, Georgia 30092

REVISION DATES

STATE OF GEORGIA
DEPARTMENT OF TRANSPORTATION
OFFICE: PROGRAM DELIVERY

TRAFFIC DIAGRAM

DRAWING No. 10-01