STATE	PROJECT NUMBER	SHEET NO.	TOTAL SHEETS
GA.	STP-0000-00(566)	95	1037

REVISION DATES

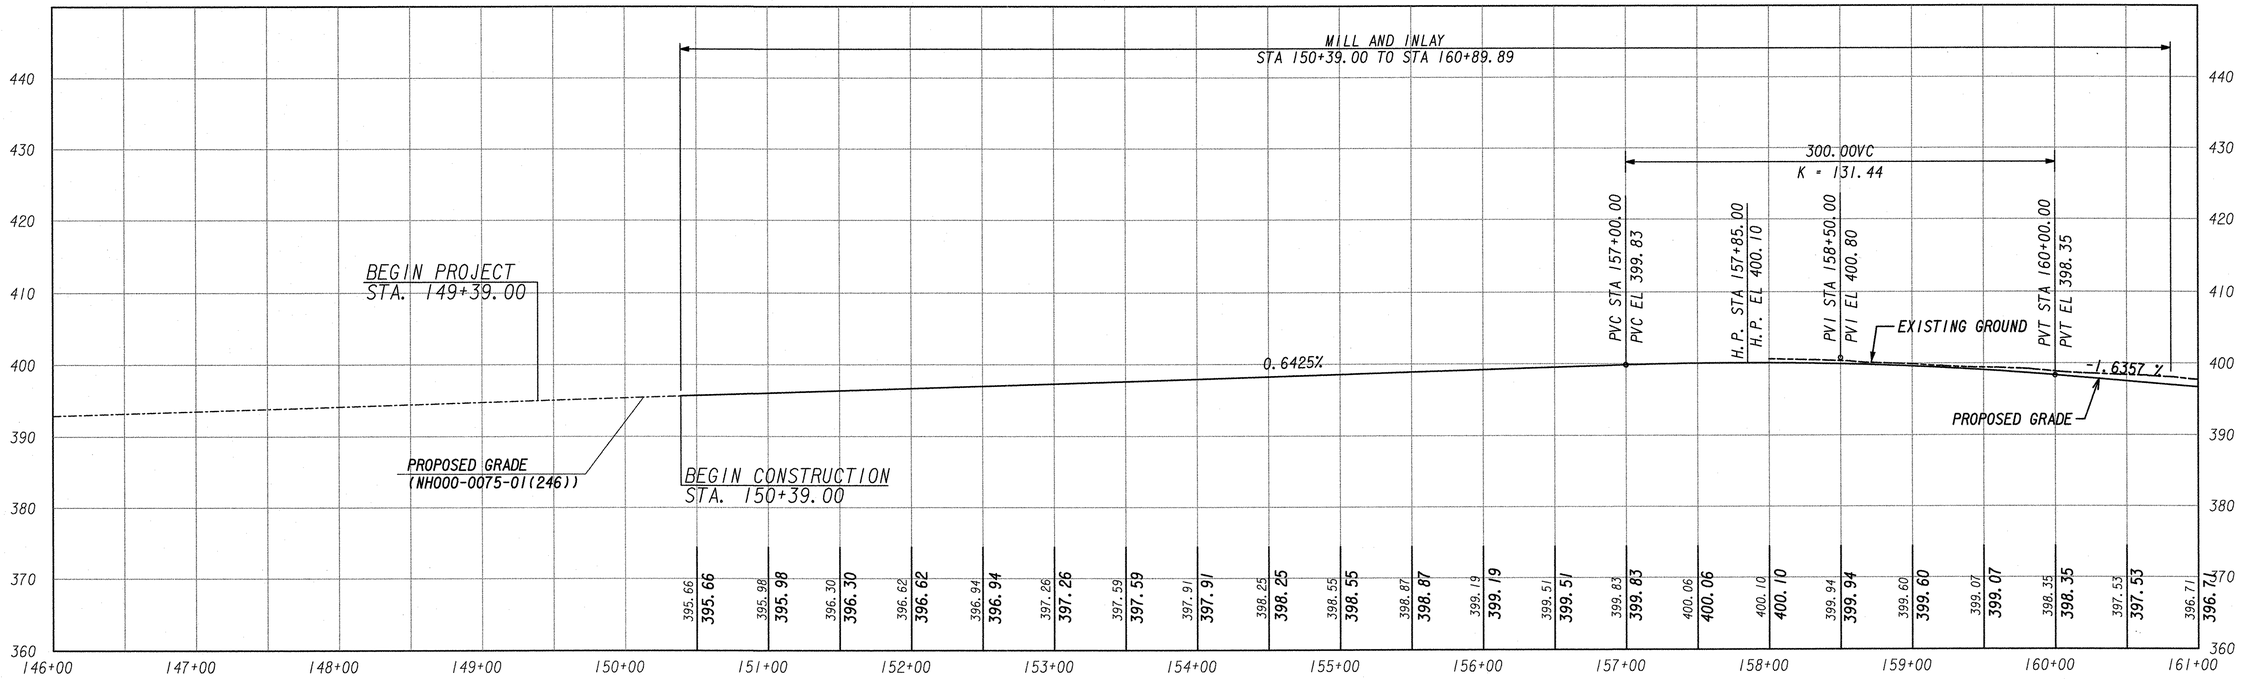

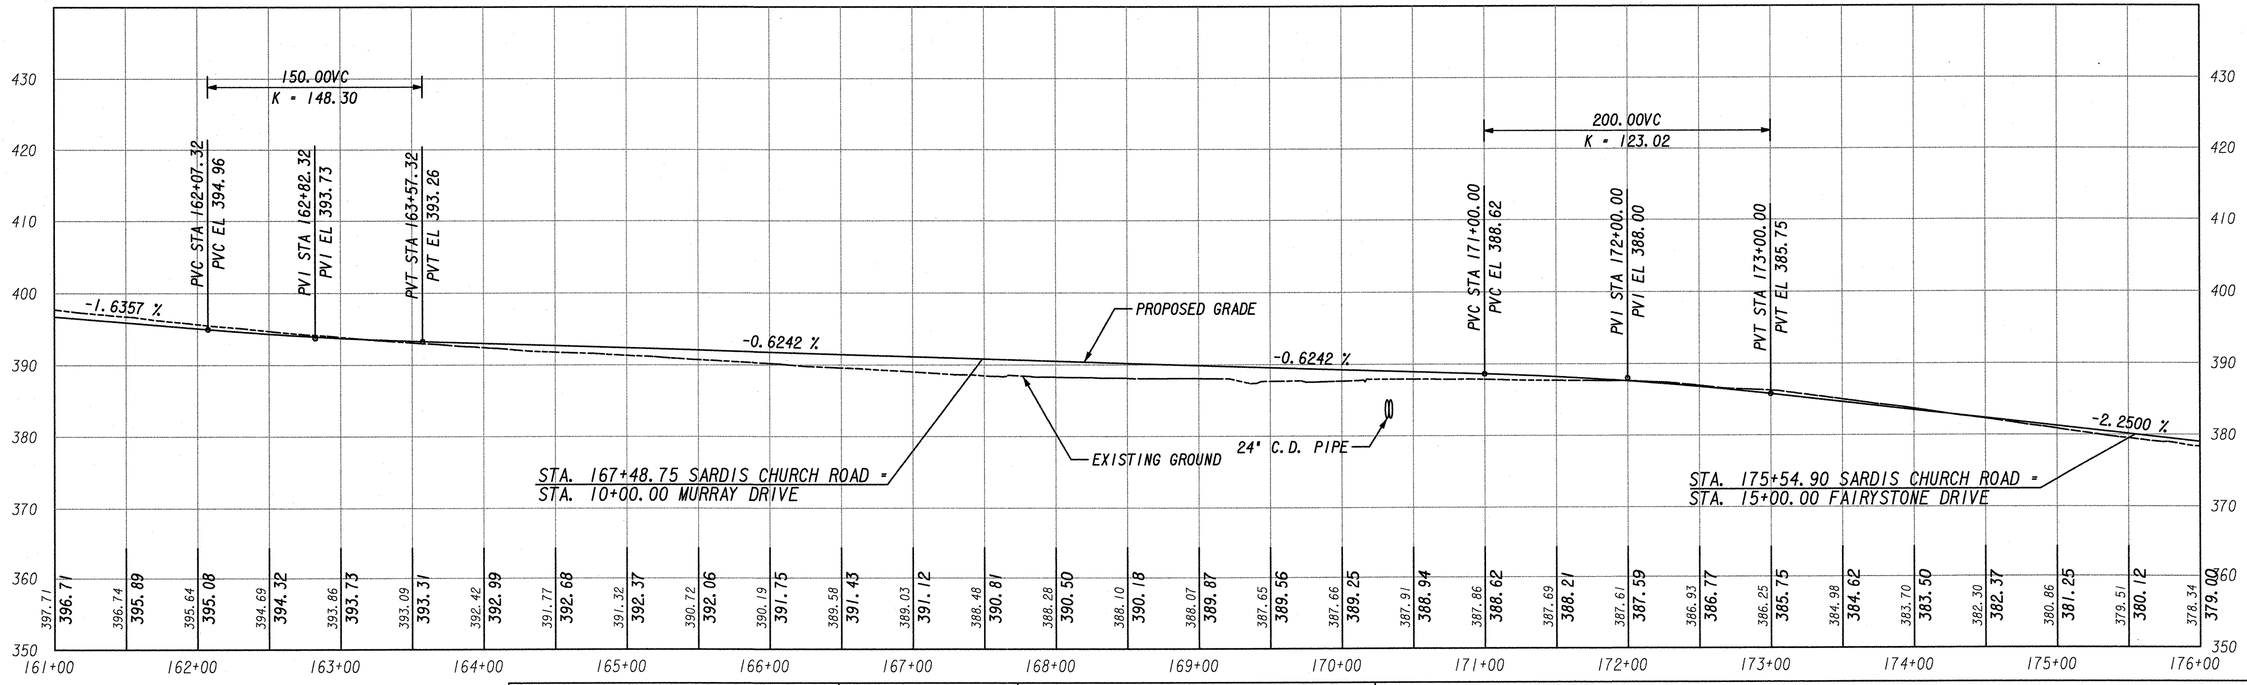

Kimley-Horn and Associates, Inc.

SCALE: 1"=50' HORIZ.
1"=10' VERT.

STATE OF GEORGIA
DEPARTMENT OF TRANSPORTATION
OFFICE OF PROGRAM DELIVERY

SARDIS CHURCH ROAD

DRAWING No.
15-01

5/8/2014
k:\atl_roadway\015749001 sardis church rd ext\cadd\002566pr100.dgn
PRF