STATE	PROJECT NUMBER	SHEET NO.	TOTAL SHEETS
GA.	STP00-0000-00(566)	144	1037

Rdwy. Exc	Fill

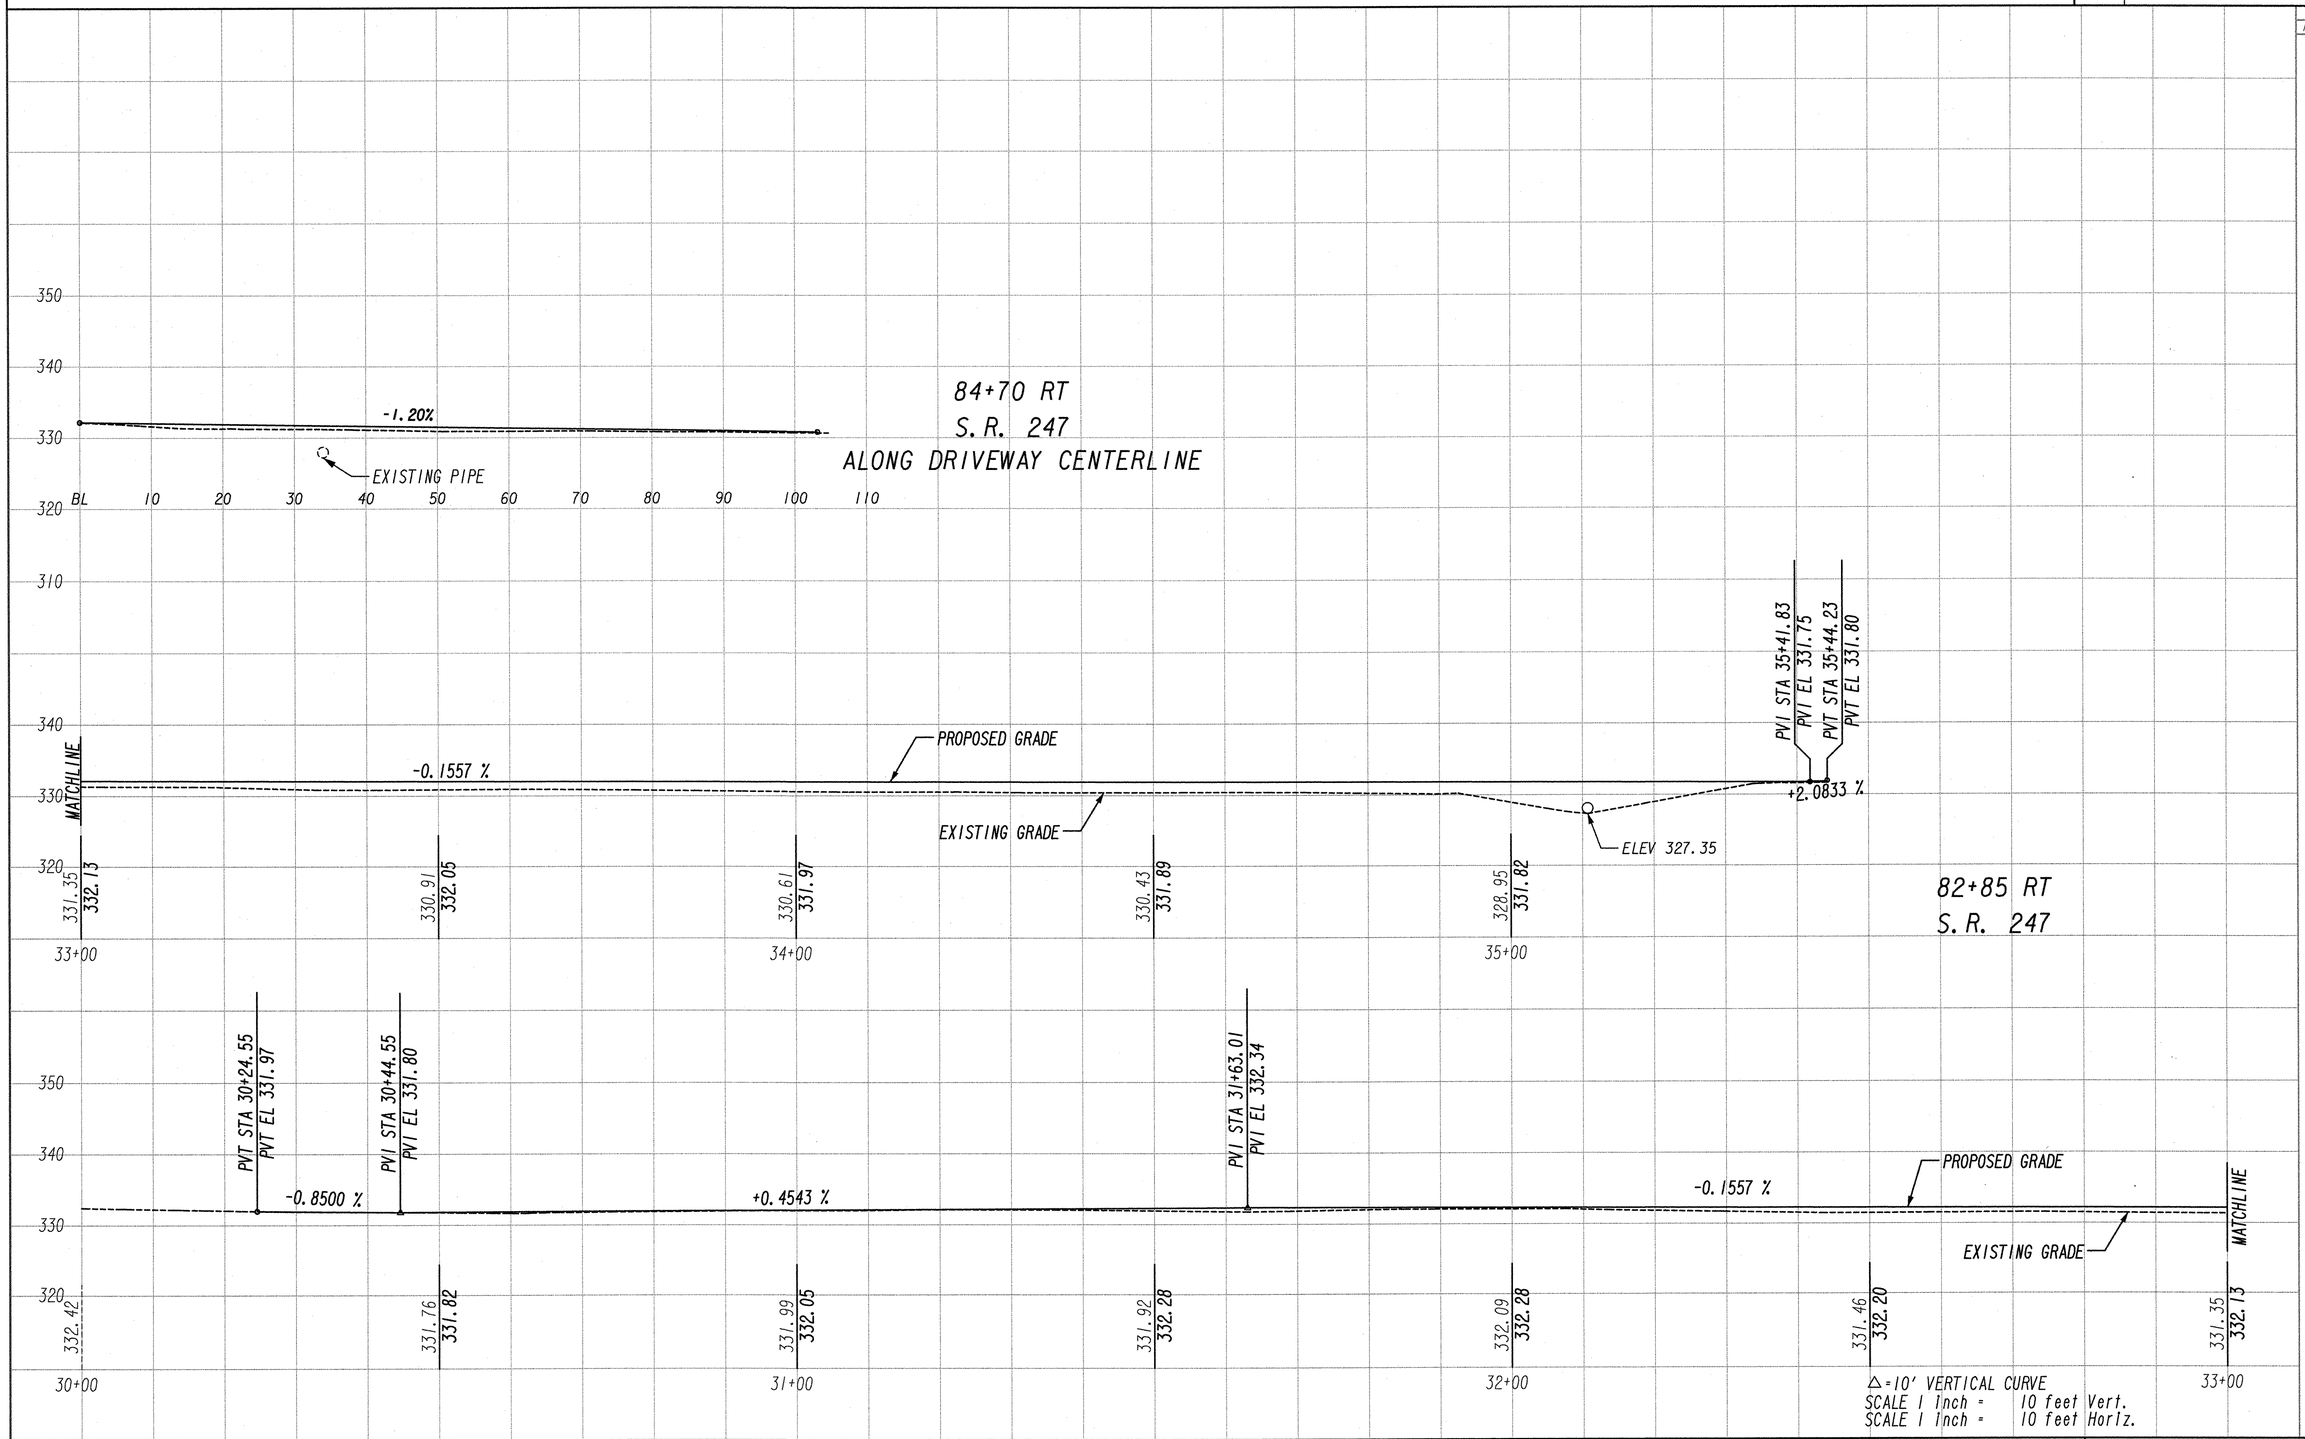

DRIVEWAY PROFILES	S.R. 247
	17-22 OF 17-24