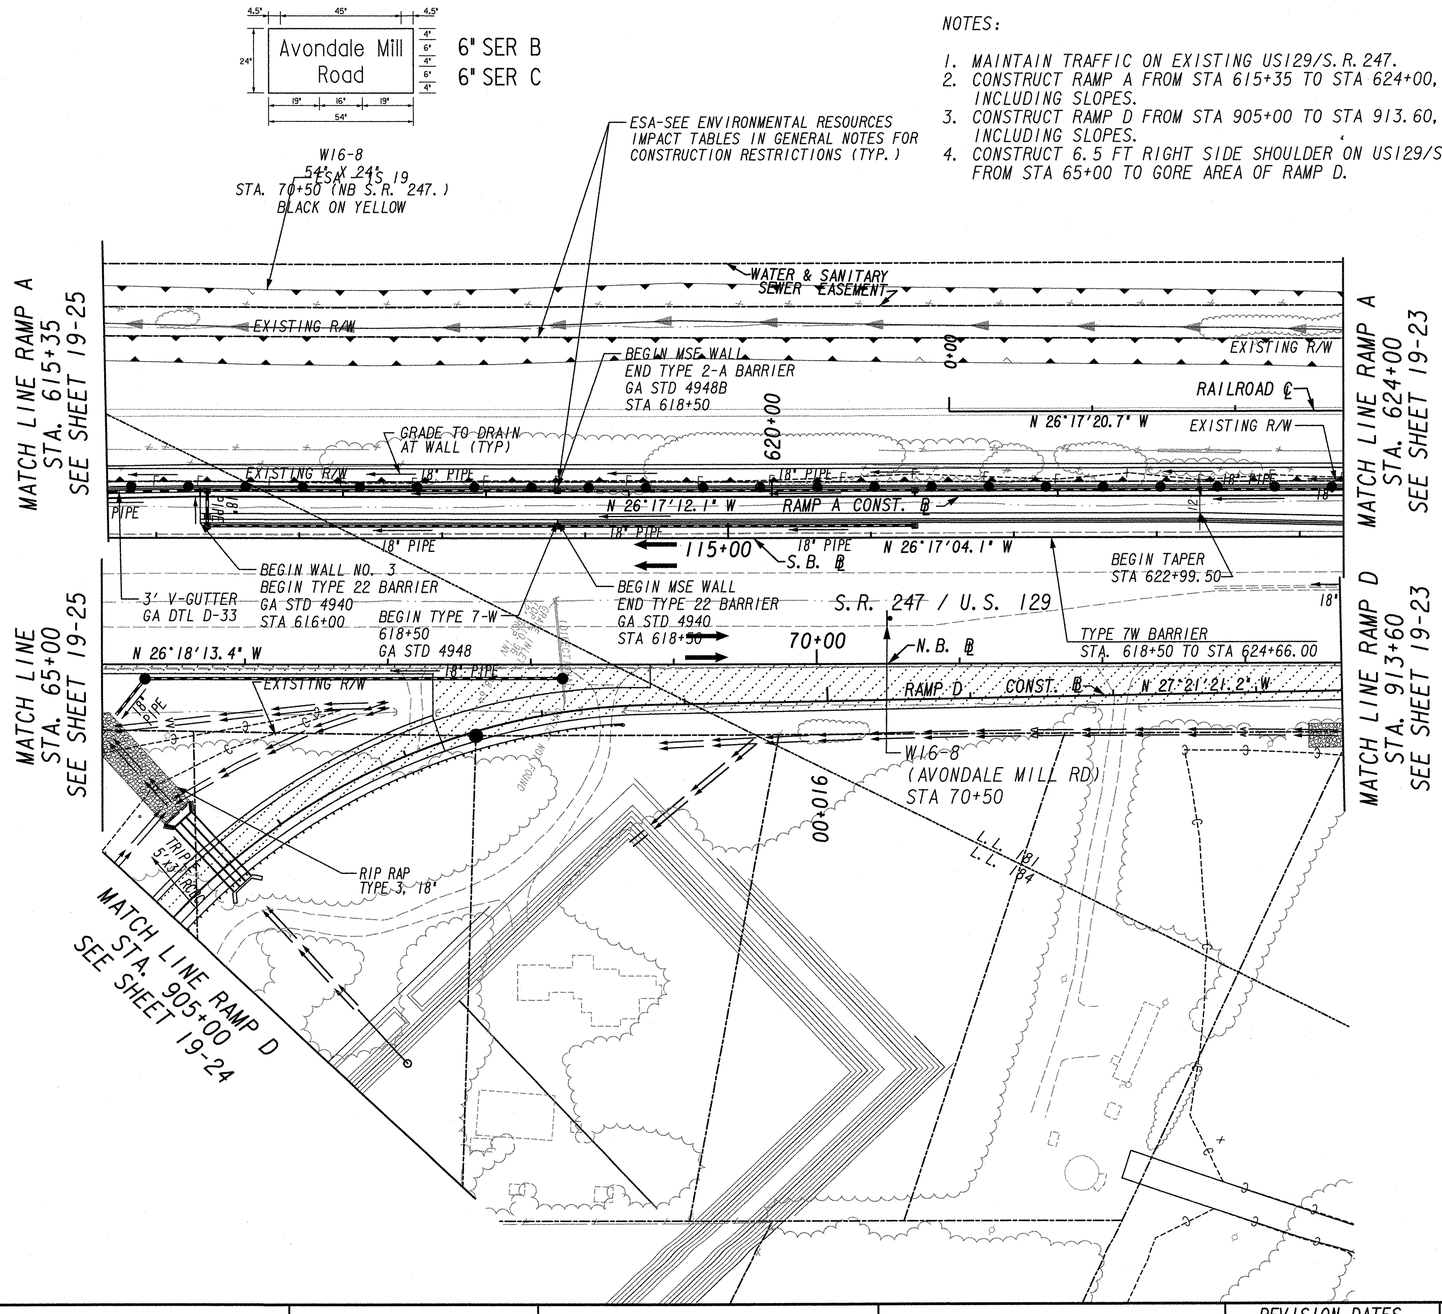

NOTES:

1. MAINTAIN TRAFFIC ON EXISTING US129/S.R. 247.
2. CONSTRUCT RAMP A FROM STA 615+35 TO STA 624+00, INCLUDING SLOPES.
3. CONSTRUCT RAMP D FROM STA 905+00 TO STA 913.60, INCLUDING SLOPES.
4. CONSTRUCT 6.5 FT RIGHT SIDE SHOULDER ON US129/SR247 FROM STA 65+00 TO GORE AREA OF RAMP D.

STAGE CONSTRUCTION
TEMPORARY PAVEMENT
OBLITERATE PAVEMENT
TRAFFIC THIS STAGE

Kimley-Horn and Associates, Inc.
Engineering, Planning, and Environmental Consultants
Suite 220, 2 Sun Court
Norcross, Georgia 30092

SCALE IN FEET
0 50 100 200

REVISION DATES

STATE OF GEORGIA
DEPARTMENT OF TRANSPORTATION
OFFICE: PROGRAM DELIVERY

CONSTRUCTION STAGING PLAN

PHASE I CONSTRUCTION

DRAWING No. 19-26