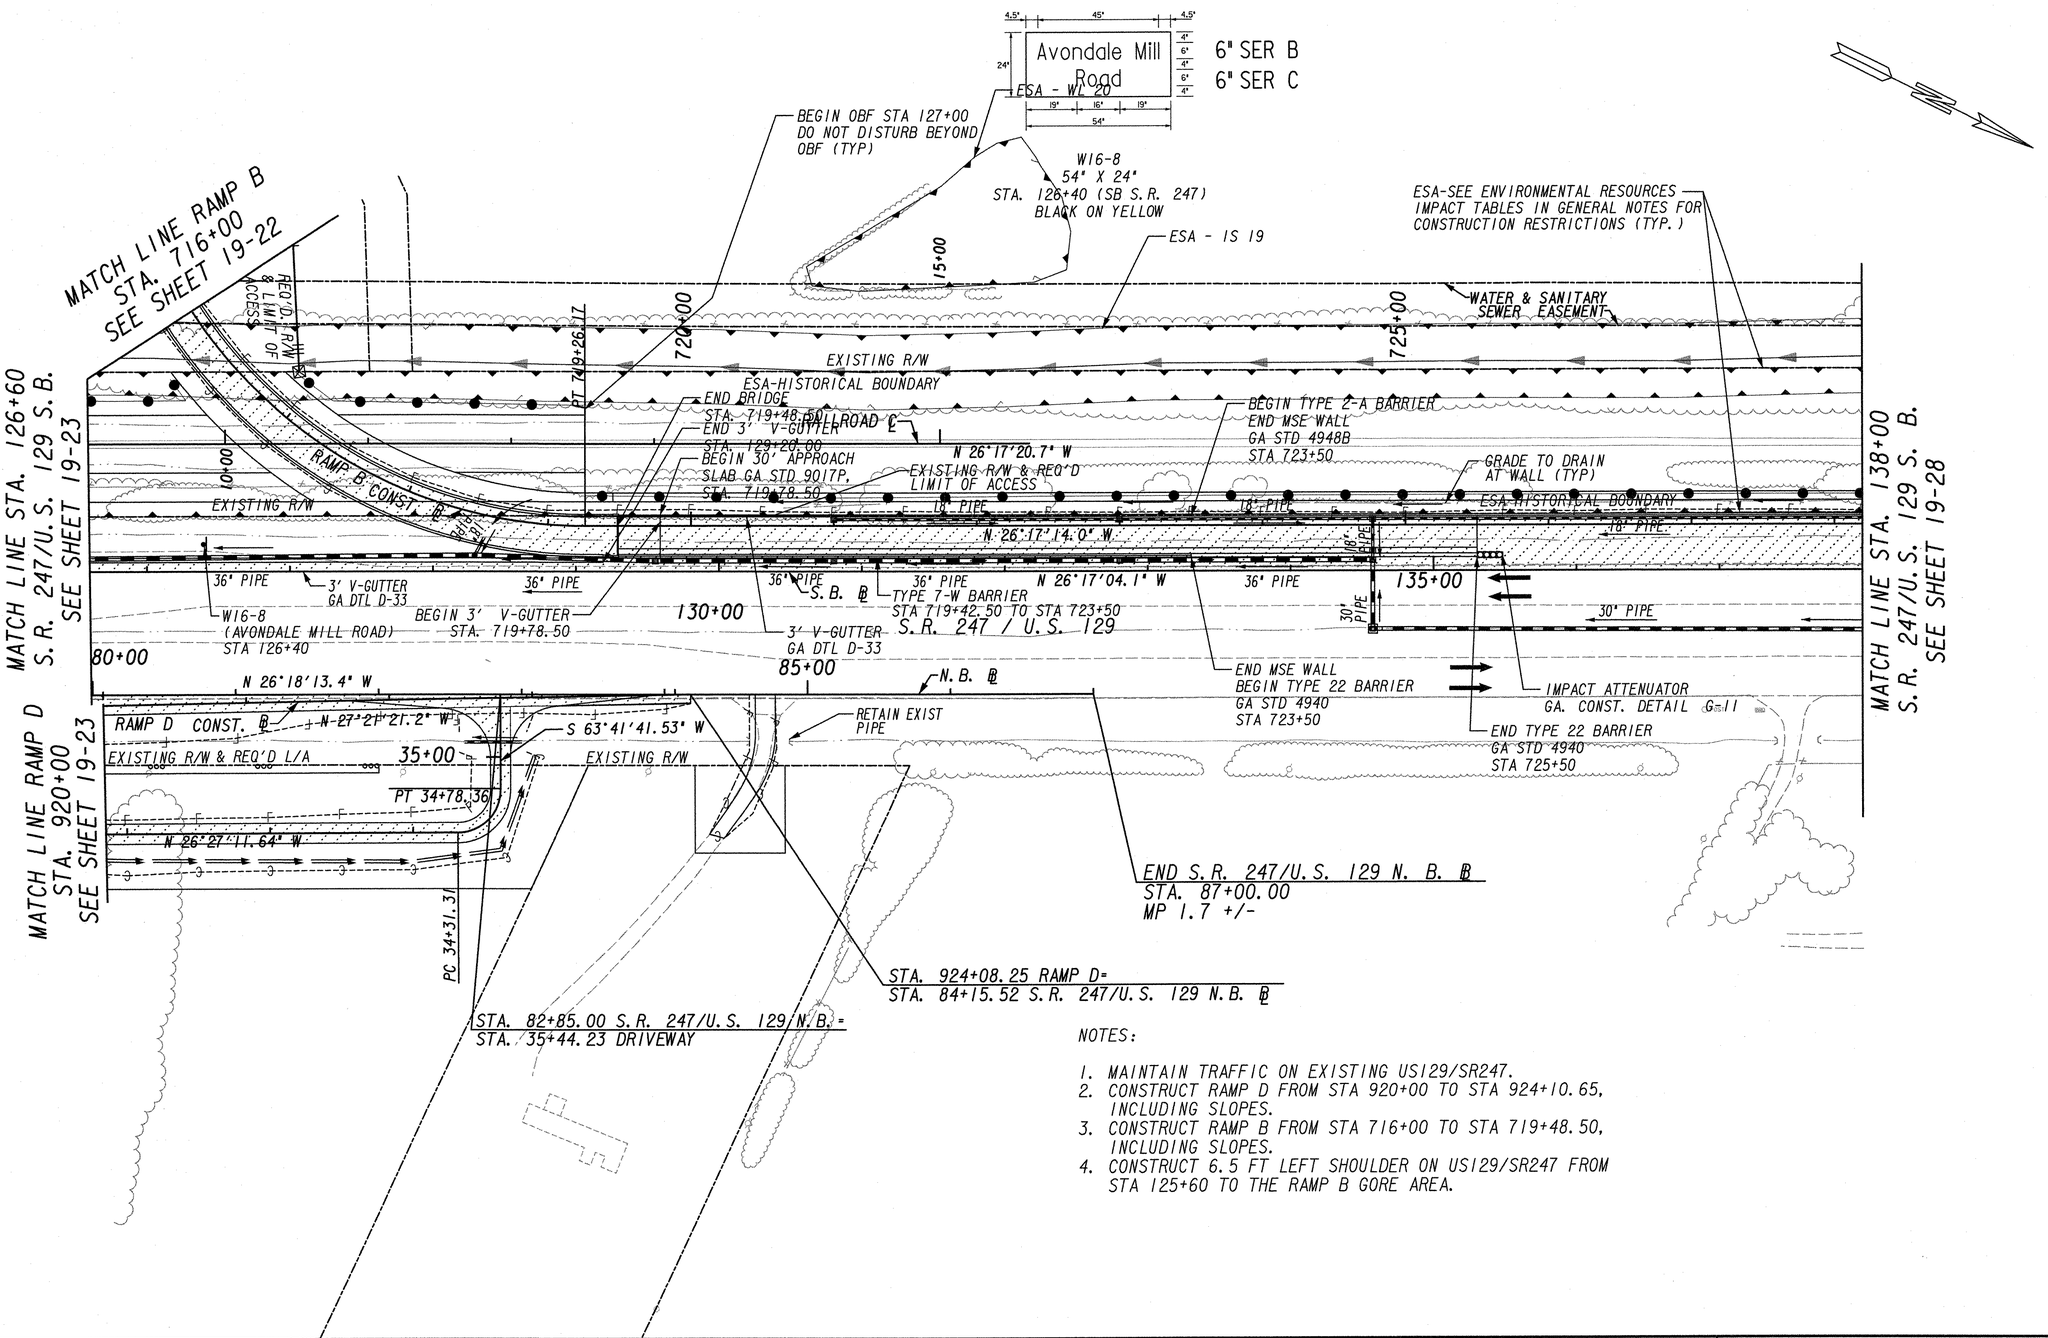

NOTES:

1. MAINTAIN TRAFFIC ON EXISTING US129/SR247.
2. CONSTRUCT RAMP D FROM STA 920+00 TO STA 924+10.65, INCLUDING SLOPES.
3. CONSTRUCT RAMP B FROM STA 716+00 TO STA 719+48.50, INCLUDING SLOPES.
4. CONSTRUCT 6.5 FT LEFT SHOULDER ON US129/SR247 FROM STA 125+60 TO THE RAMP B GORE AREA.

STAGE CONSTRUCTION
TEMPORARY PAVEMENT
OBLITERATE PAVEMENT
TRAFFIC THIS STAGE

Kimley-Horn and Associates, Inc.
Engineering, Planning, and Environmental Consultants
Suite 220, 2 Sun Court
Norcross, Georgia 30092

SCALE IN FEET
0 50 100 200

REVISION DATES

STATE OF GEORGIA
DEPARTMENT OF TRANSPORTATION
OFFICE: PROGRAM DELIVERY

CONSTRUCTION STAGING PLAN

PHASE I CONSTRUCTION

DRAWING No. 19-27