STATE	PROJECT NUMBER	SHEET NO.	TOTAL SHEETS
GA.	STP00-0000-00(566)	218	1037

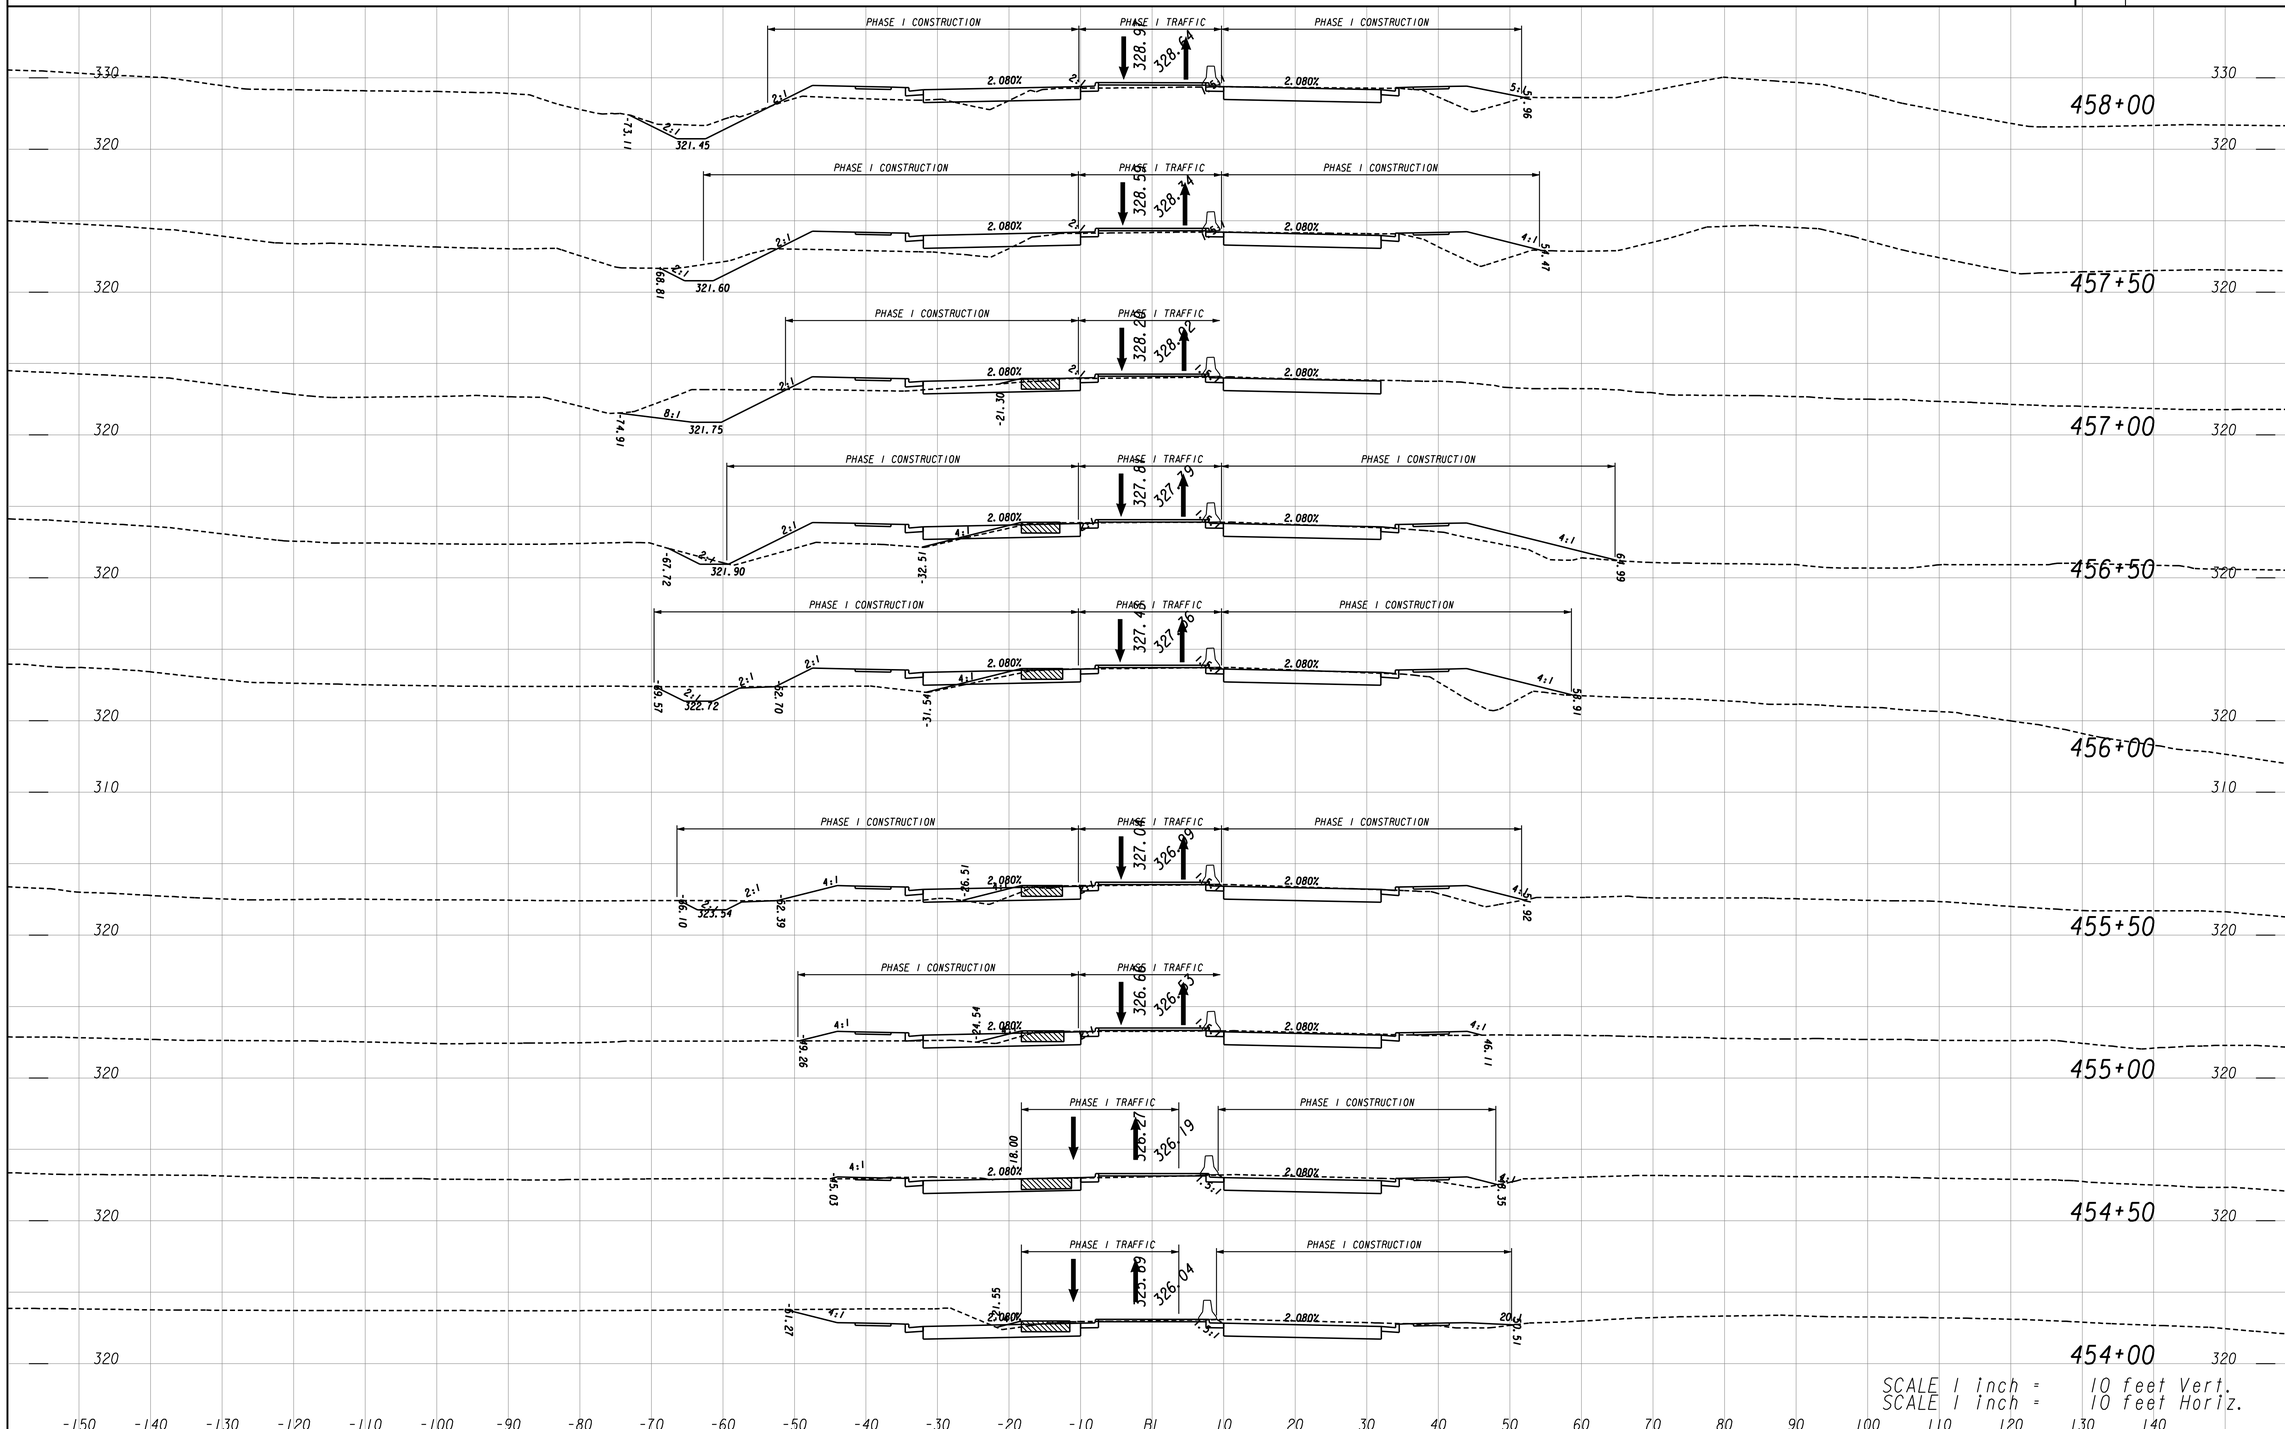

SARDIS CHURCH ROAD EXT.	
PHASE I CROSS SECTIONS	19-67