STATE	PROJECT NUMBER	SHEET NO.	TOTAL SHEETS
GA.	STP00-0000-00(566)	273	1037

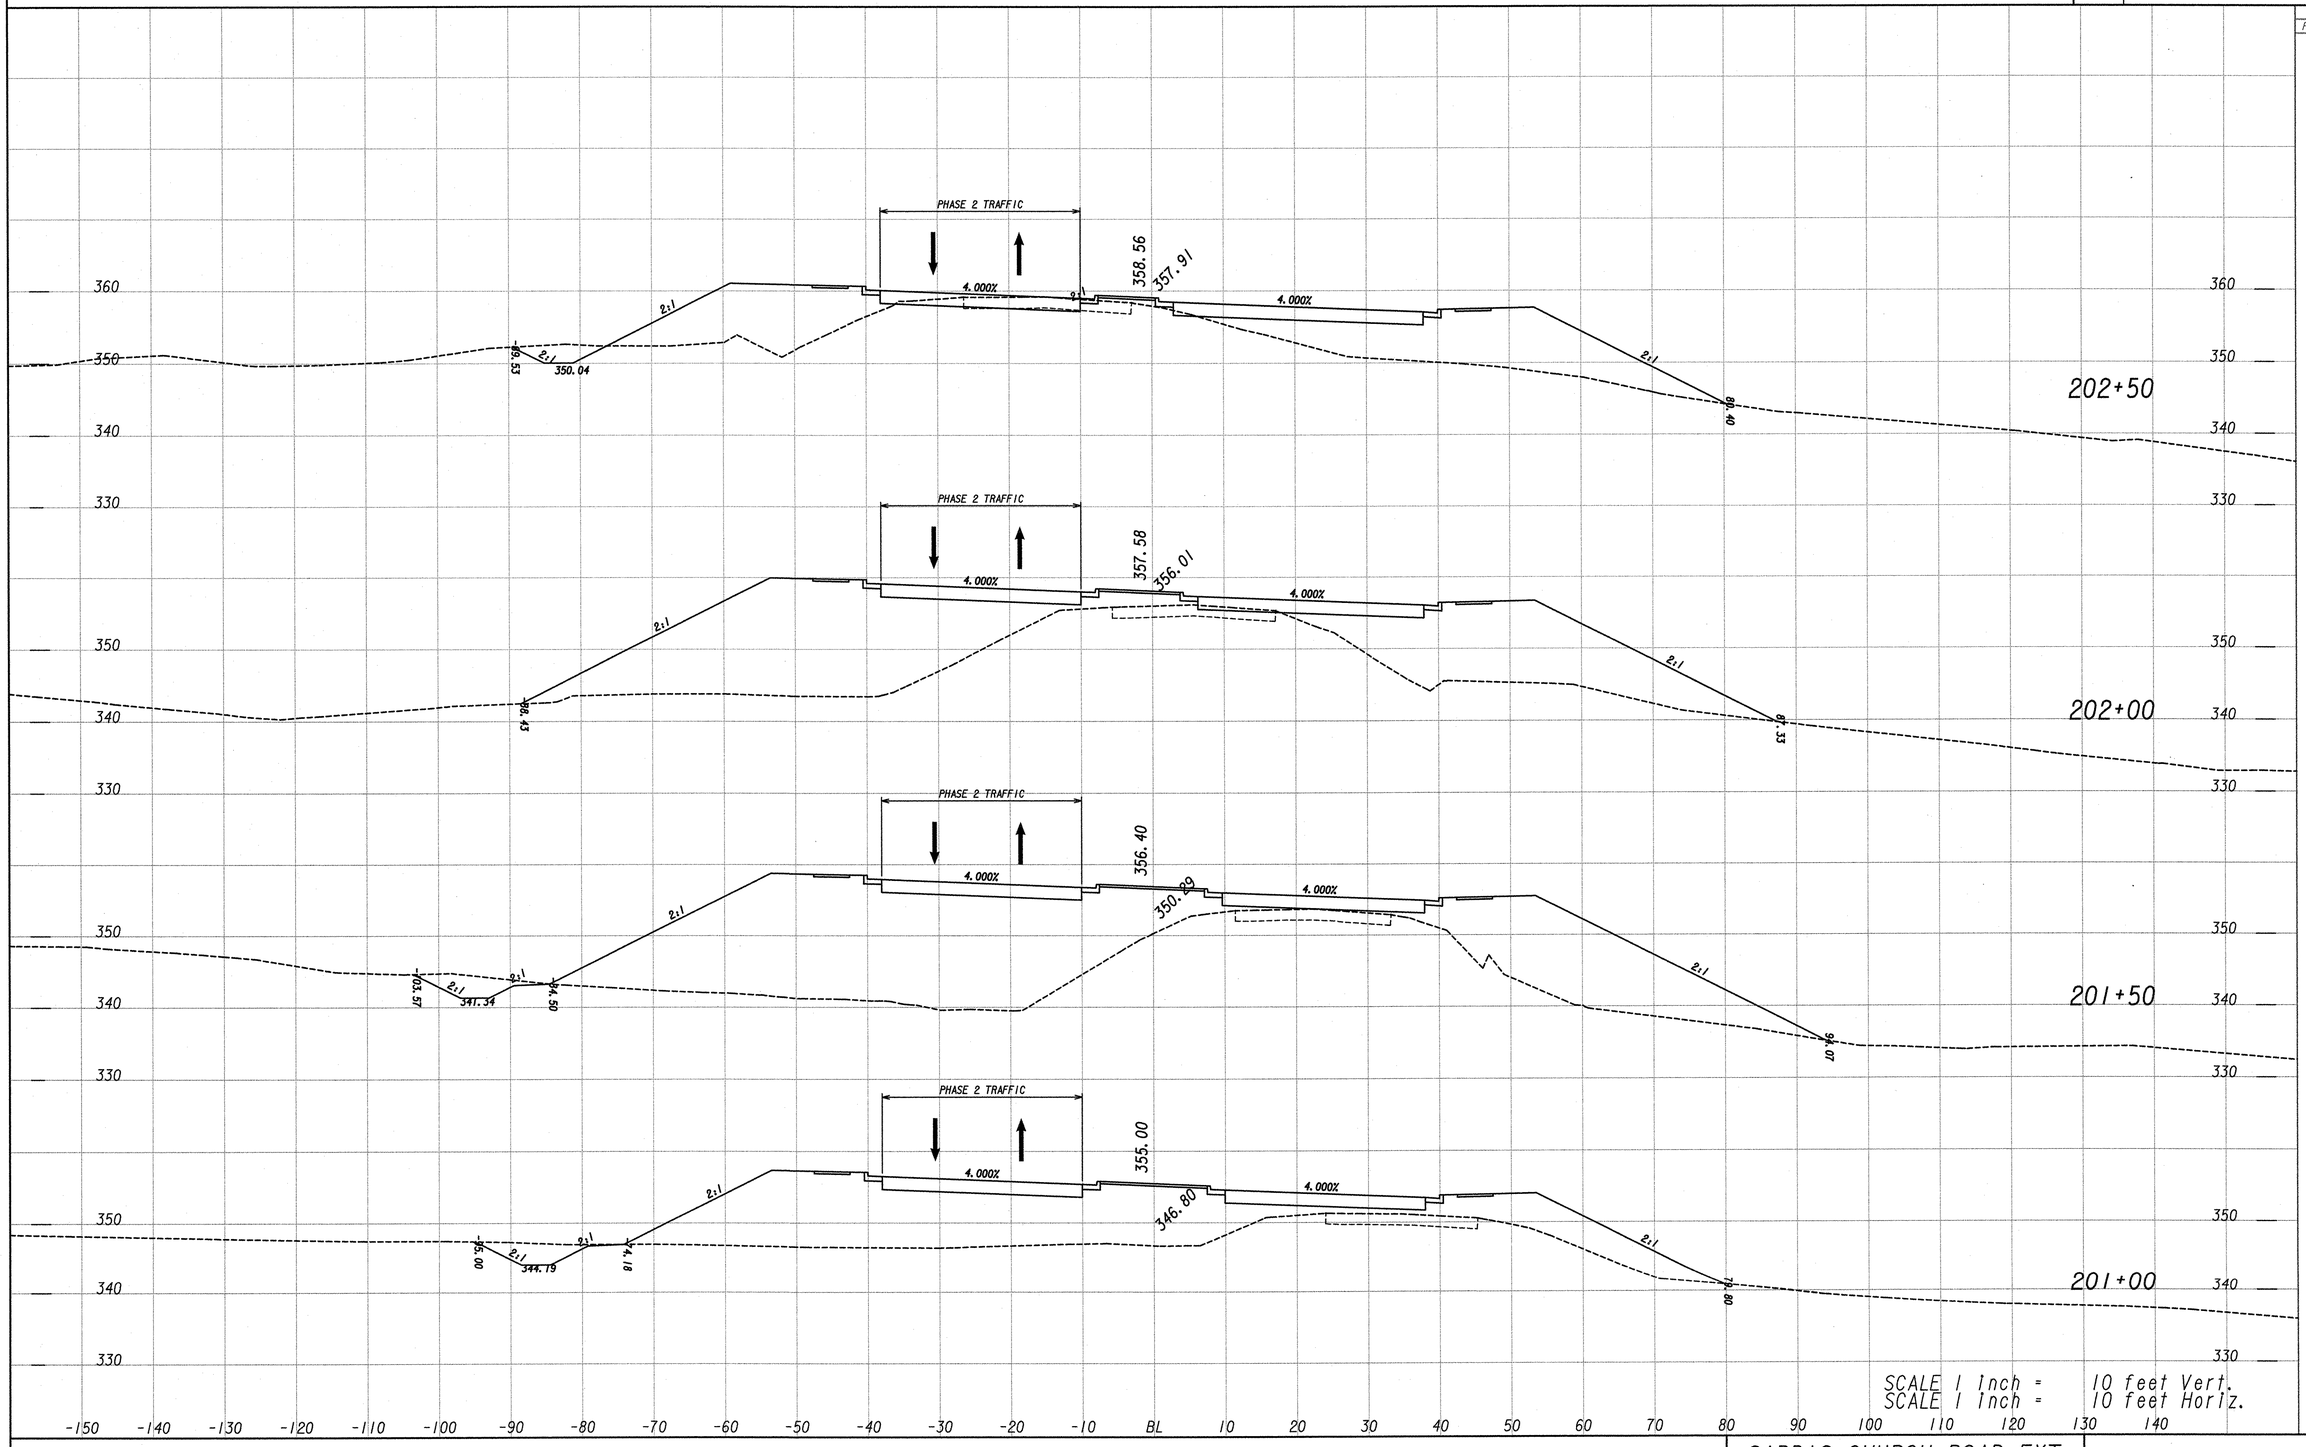

SARDIS CHURCH ROAD EXT.	
PHASE 2 CROSS SECTIONS	19-122