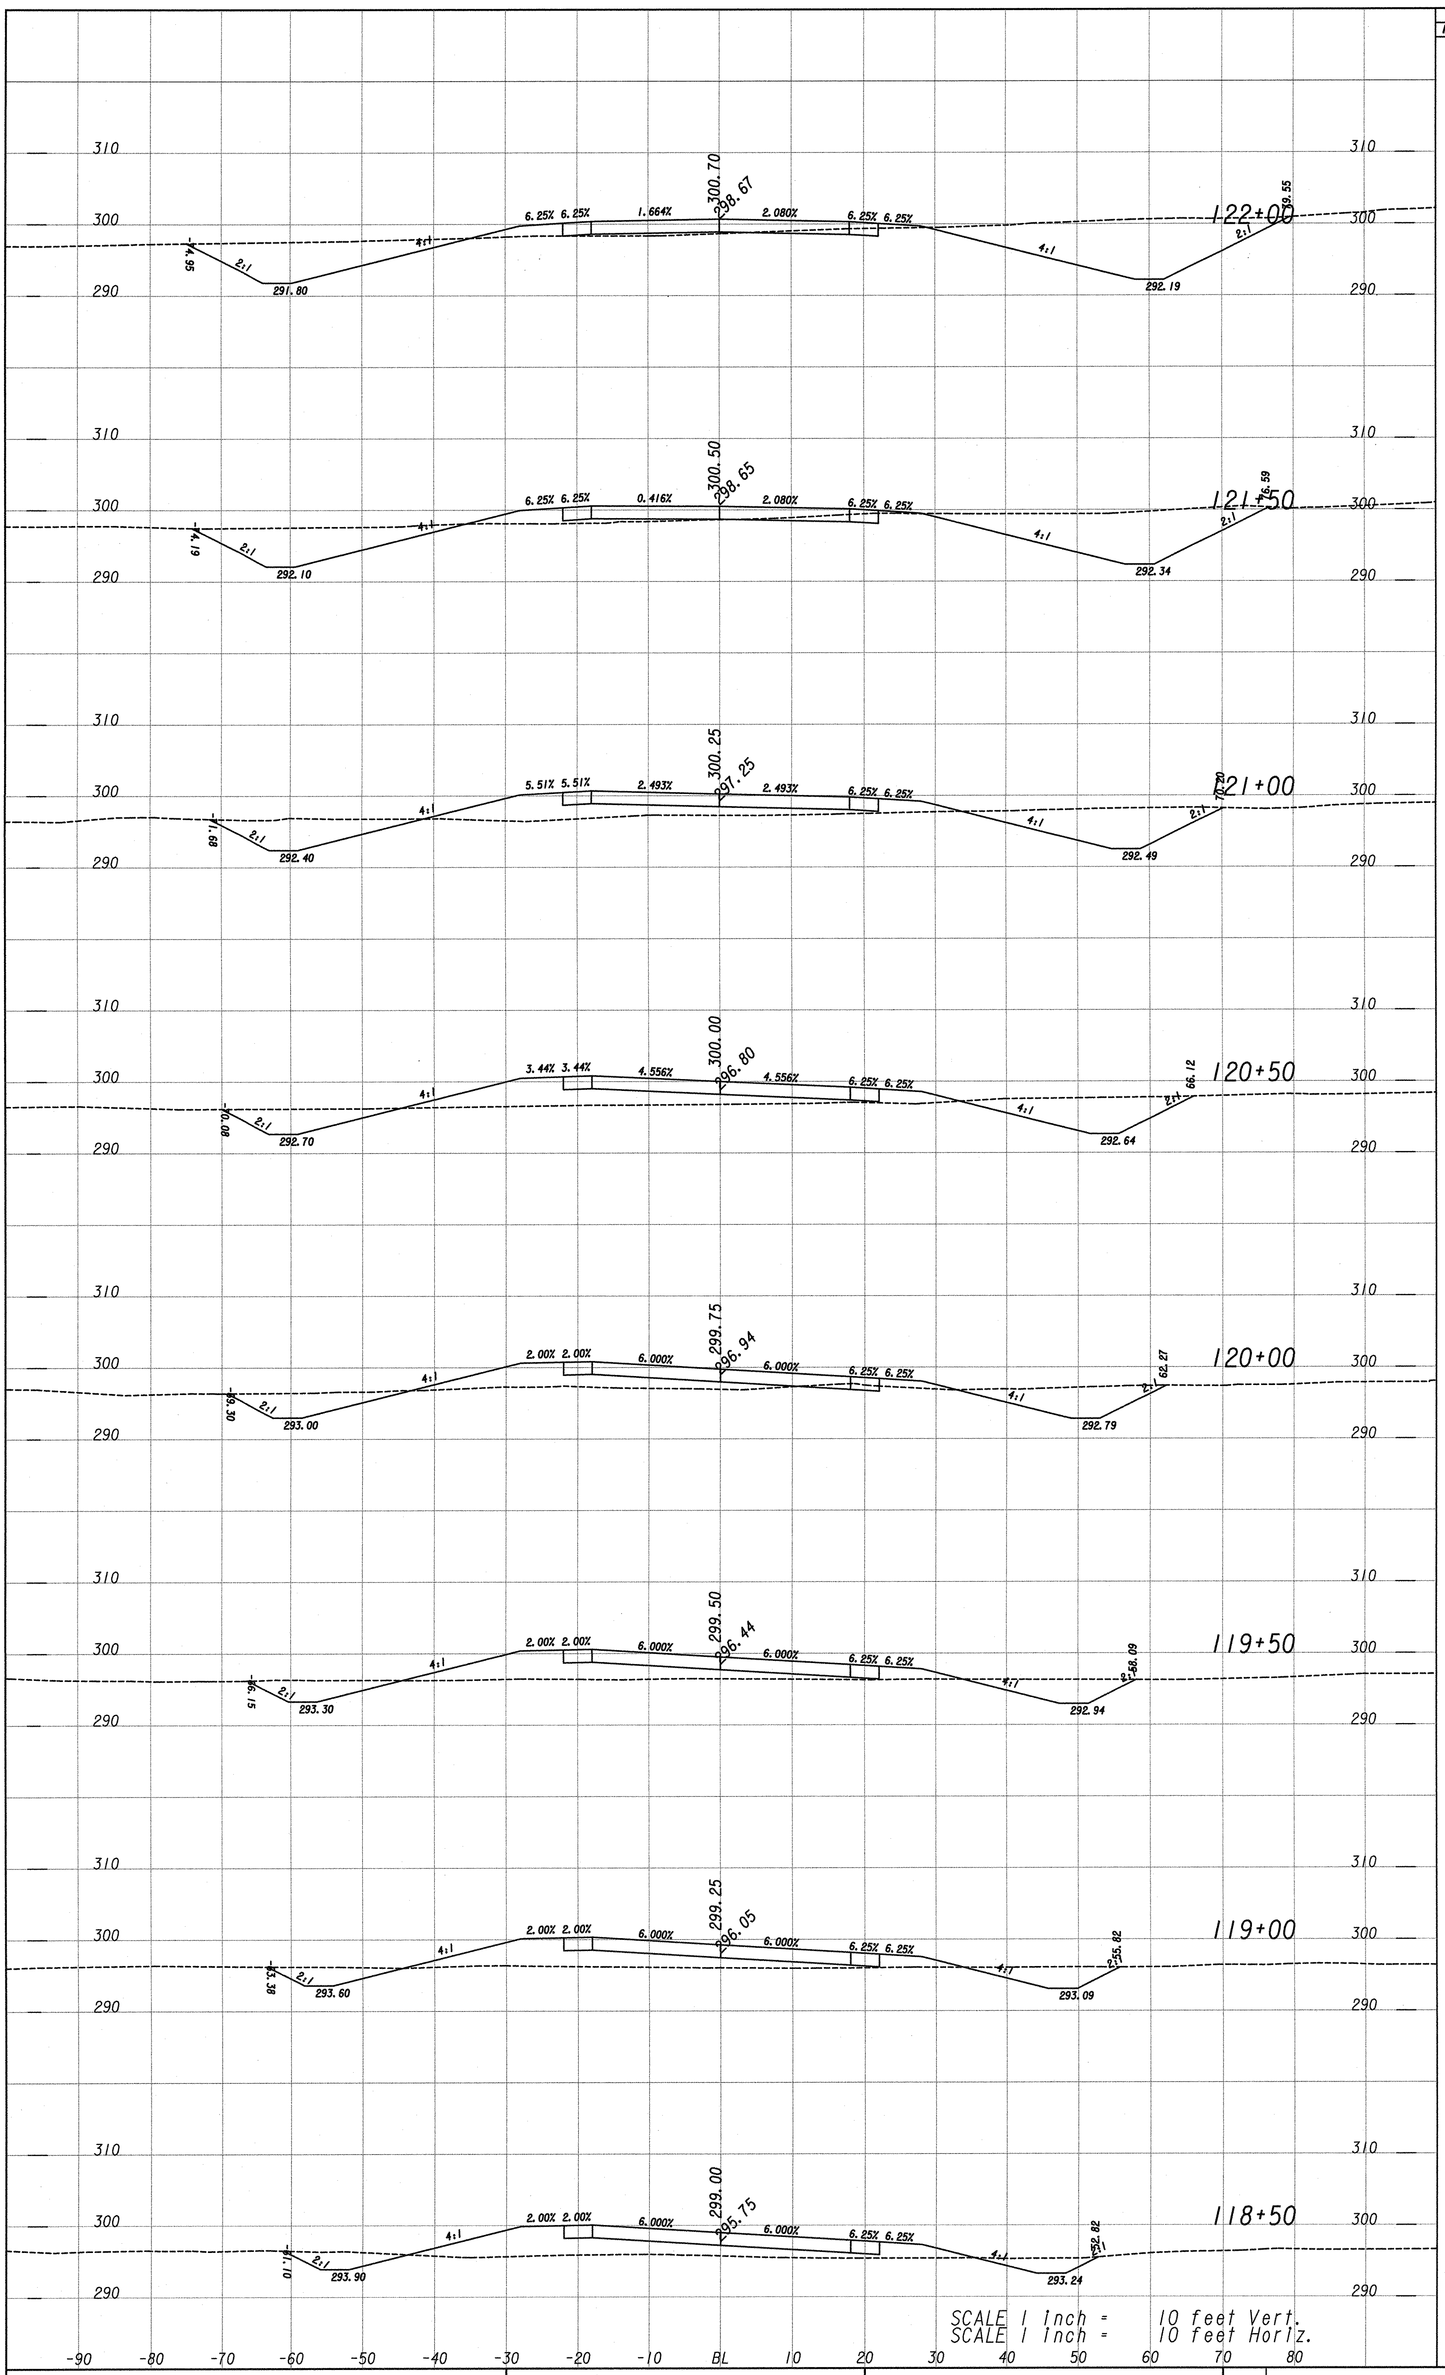

23-148	INDUSTRIAL HIGHWAY CONNECTOR	STATE	PROJECT NUMBER	SHEET NO.	TOTAL SHEETS
	CROSS SECTIONS	GA.	STP00-0000-00(566)	59	103