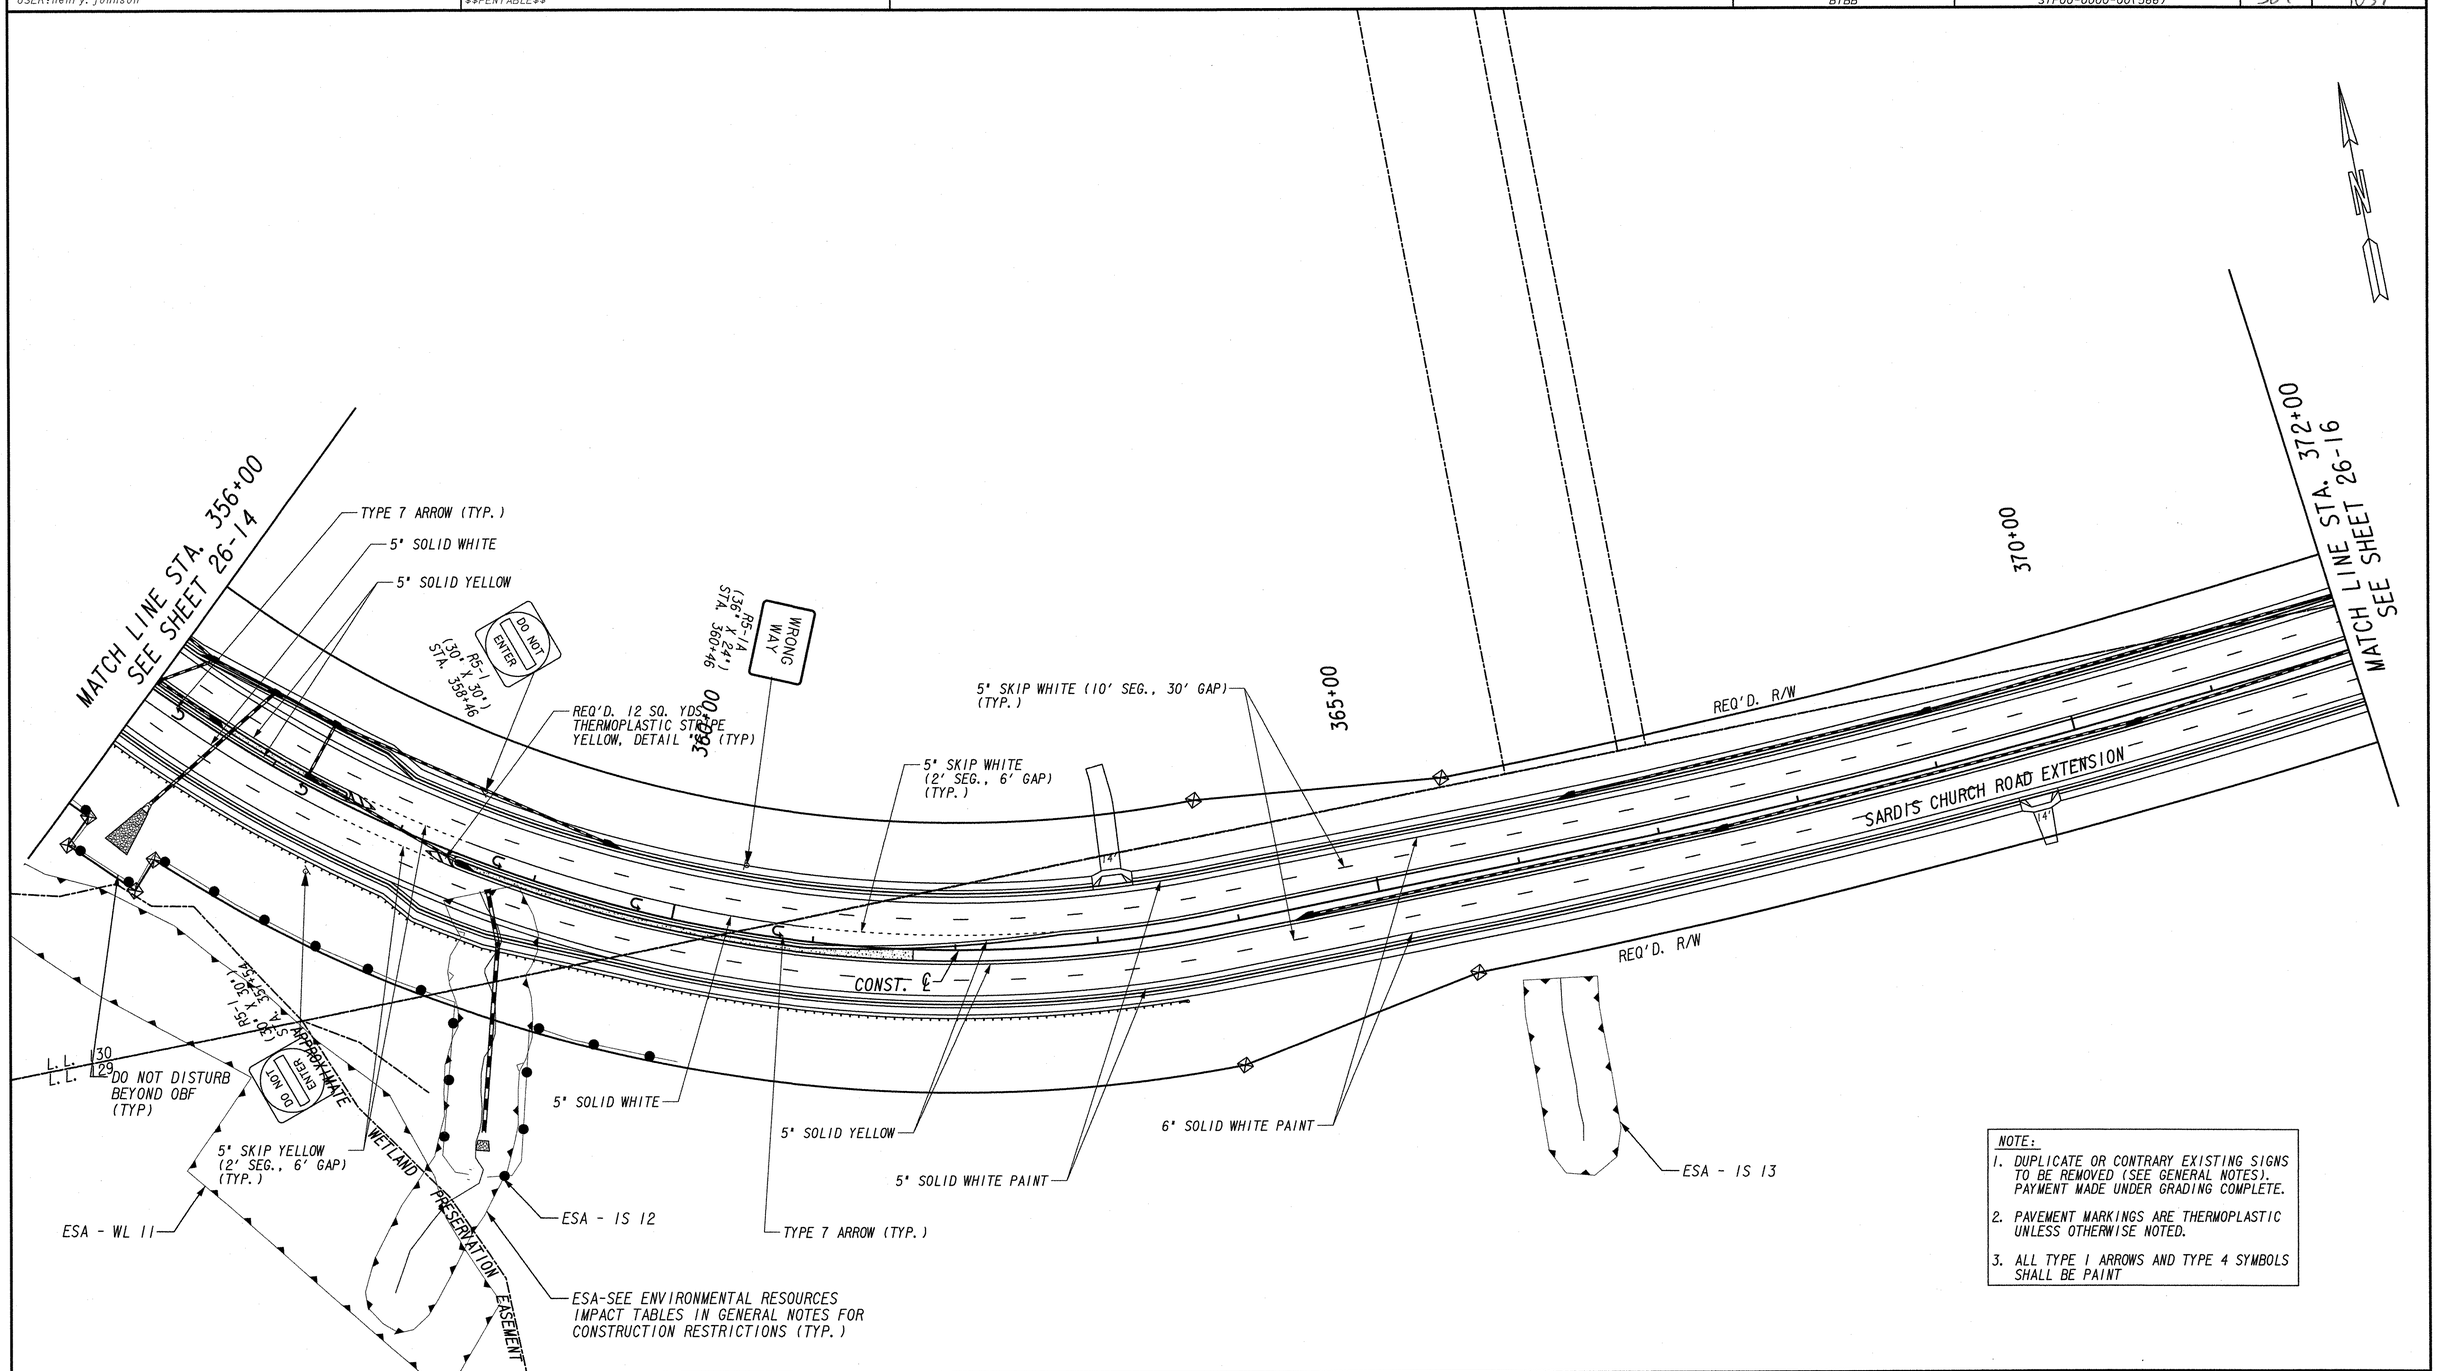

NOTE:

1. DUPLICATE OR CONTRARY EXISTING SIGNS TO BE REMOVED (SEE GENERAL NOTES). PAYMENT MADE UNDER GRADING COMPLETE.
2. PAVEMENT MARKINGS ARE THERMOPLASTIC UNLESS OTHERWISE NOTED.
3. ALL TYPE I ARROWS AND TYPE 4 SYMBOLS SHALL BE PAINT

PROPERTY AND EXISTING R/W LINE
REQUIRED R/W LINE
CONSTRUCTION LIMITS
EASEMENT FOR CONSTR & MAINTENANCE OF SLOPES
EASEMENT FOR CONSTR OF SLOPES
EASEMENT FOR CONSTR OF DRIVES

Kimley-Horn and Associates, Inc.
Engineering, Planning, and Environmental Consultants
Suite 220, 2 Sun Court
Norcross, Georgia 30092

SCALE IN FEET
0 50 100 200

REVISION DATES

STATE OF GEORGIA
DEPARTMENT OF TRANSPORTATION
OFFICE: PROGRAM DELIVERY

SIGNING AND MARKING PLANS

DRAWING No. 26-15