COUNTY	PROJECT NUMBER	SHEET NO.	TOTAL SHEETS
BIBB	STP00-0000-00(566)	602	1037

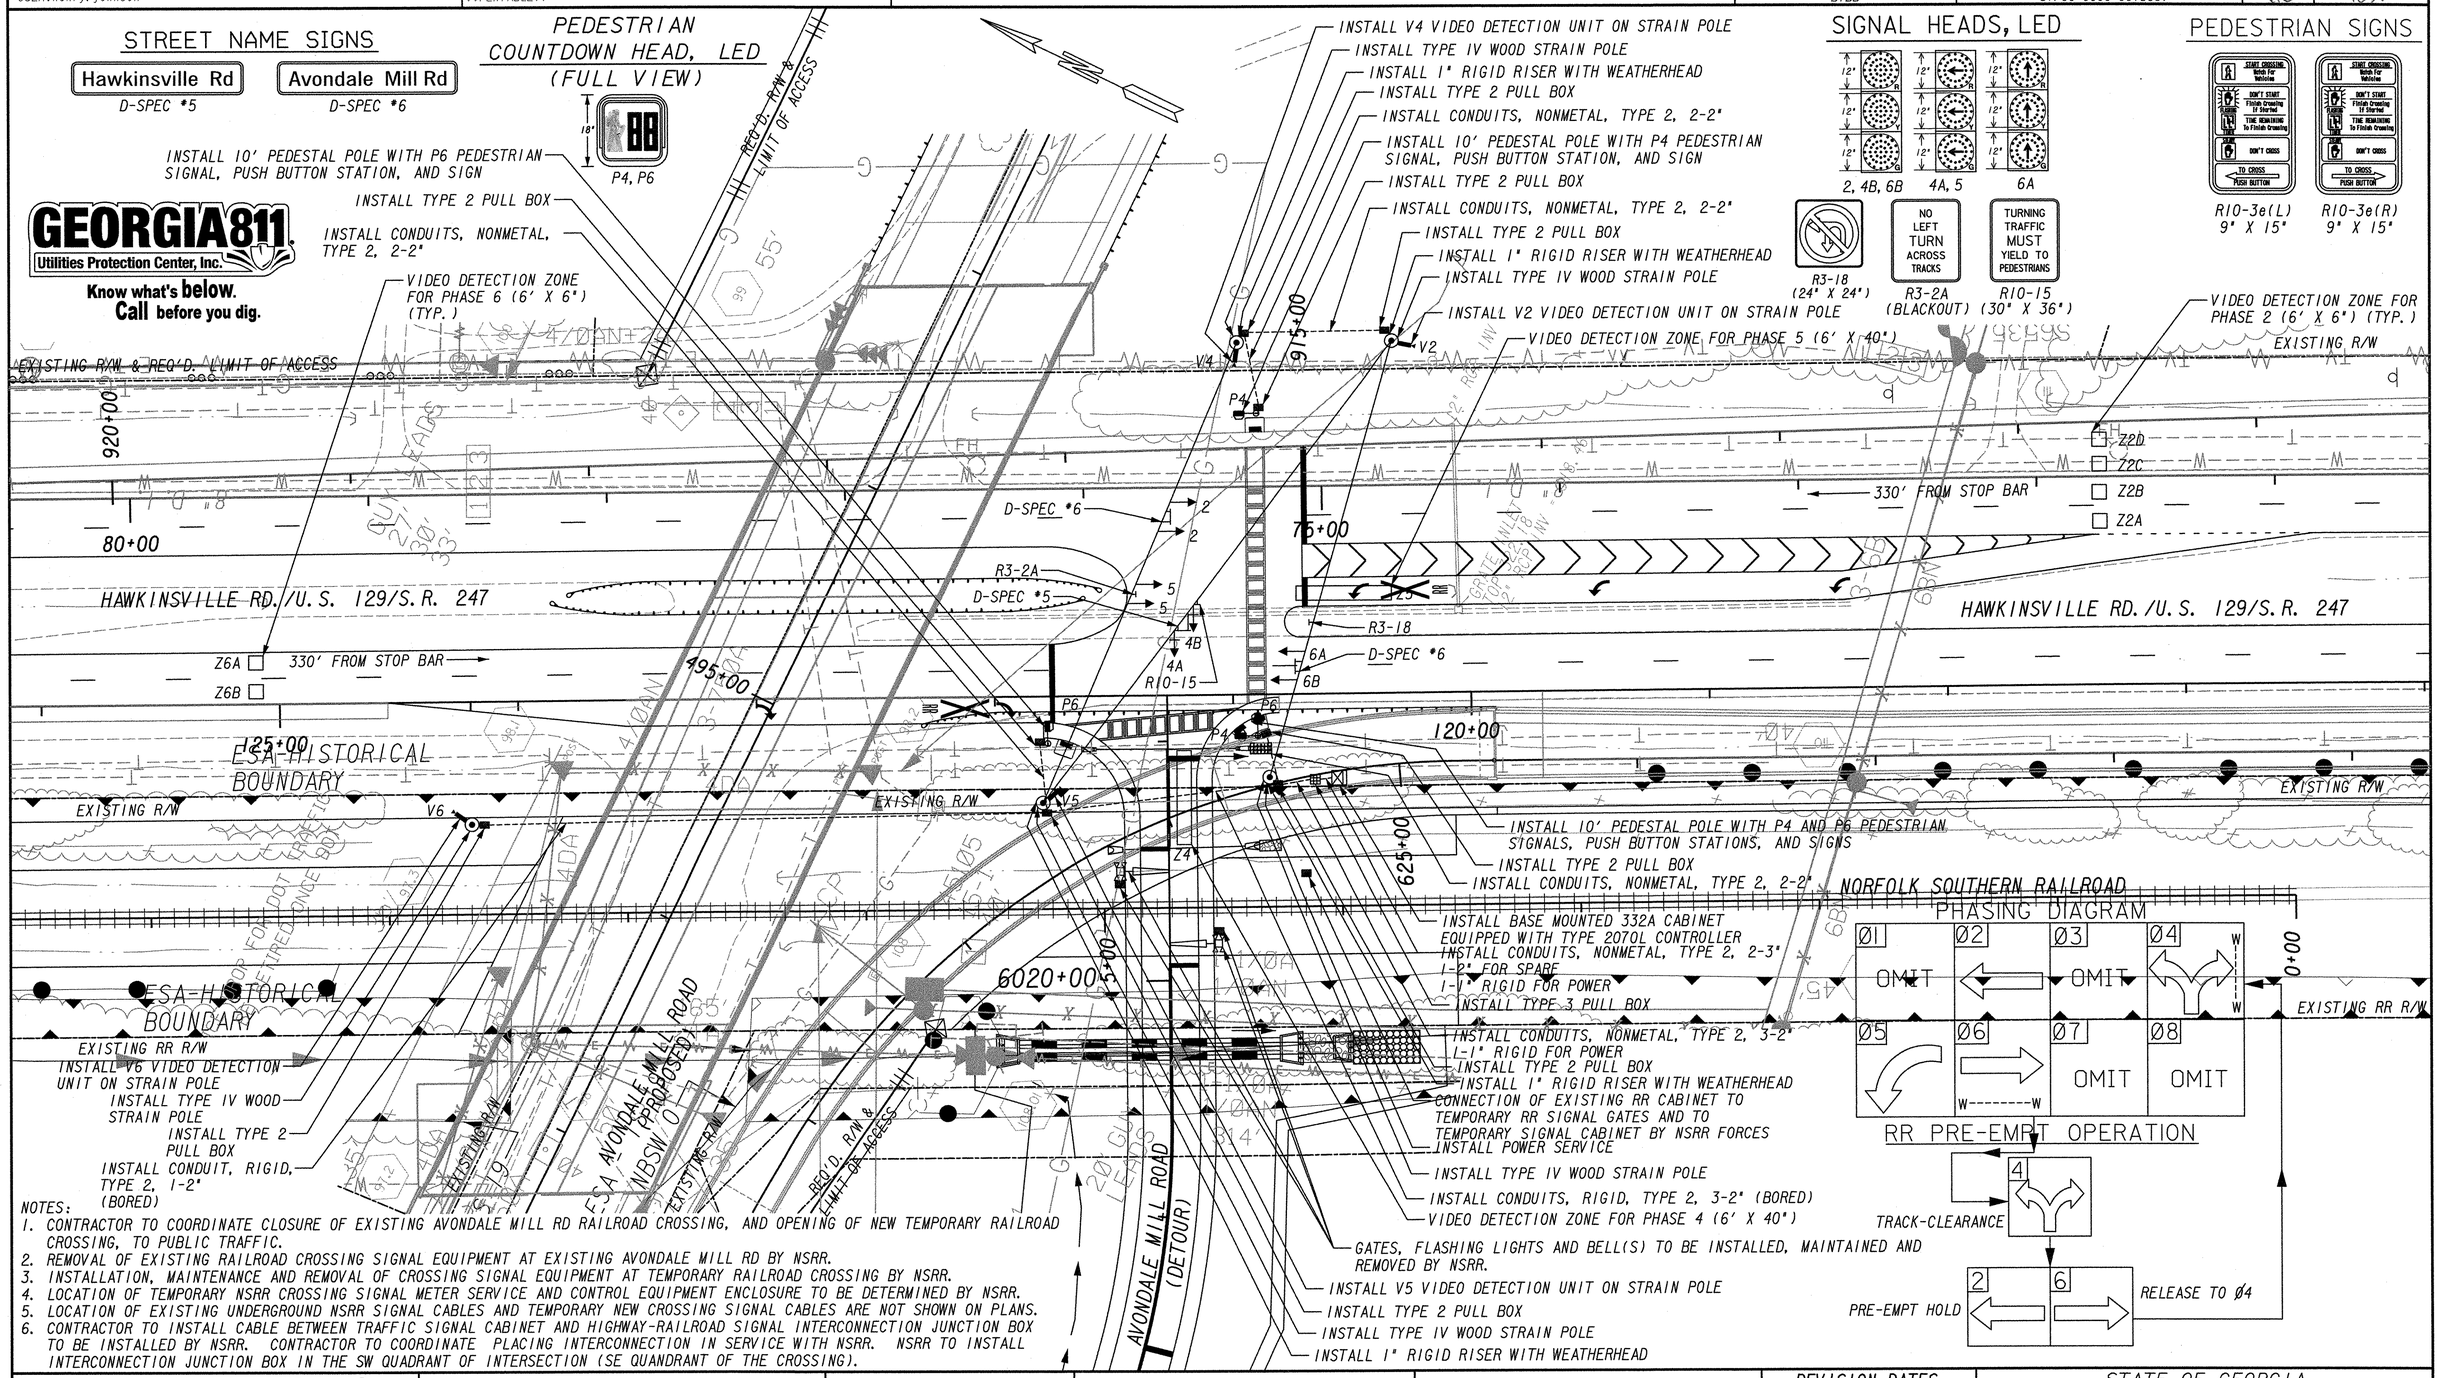

NOTES:
1. CONTRACTOR TO COORDINATE CLOSURE OF EXISTING AVONDALE MILL RD RAILROAD CROSSING, AND OPENING OF NEW TEMPORARY RAILROAD CROSSING, TO PUBLIC TRAFFIC.
2. REMOVAL OF EXISTING RAILROAD CROSSING SIGNAL EQUIPMENT AT EXISTING AVONDALE MILL RD BY NSRR.
3. INSTALLATION, MAINTENANCE AND REMOVAL OF CROSSING SIGNAL EQUIPMENT AT TEMPORARY RAILROAD CROSSING BY NSRR.
4. LOCATION OF TEMPORARY NSRR CROSSING SIGNAL METER SERVICE AND CONTROL EQUIPMENT ENCLOSURE TO BE DETERMINED BY NSRR.
5. LOCATION OF EXISTING UNDERGROUND NSRR SIGNAL CABLES AND TEMPORARY NEW CROSSING SIGNAL CABLES ARE NOT SHOWN ON PLANS.
6. CONTRACTOR TO INSTALL CABLE BETWEEN TRAFFIC SIGNAL CABINET AND HIGHWAY-RAILROAD SIGNAL INTERCONNECTION JUNCTION BOX TO BE INSTALLED BY NSRR. CONTRACTOR TO COORDINATE PLACING INTERCONNECTION IN SERVICE WITH NSRR. NSRR TO INSTALL INTERCONNECTION JUNCTION BOX IN THE SW QUADRANT OF INTERSECTION (SE QUANDRANT OF THE CROSSING).

PROPERTY AND EXISTING R/W LINE
REQUIRED R/W LINE
CONSTRUCTION LIMITS
EASEMENT FOR CONSTR & MAINTENANCE OF SLOPES
EASEMENT FOR CONSTR OF SLOPES
EASEMENT FOR CONSTR OF DRIVES

Kimley-Horn and Associates, Inc.
Engineering, Planning, and Environmental Consultants
Suite 220, 2 Sun Court
Norcross, Georgia 30092

SCALE IN FEET
0 30 60 120

REVISION DATES

STATE OF GEORGIA
DEPARTMENT OF TRANSPORTATION
OFFICE: PROGRAM DELIVERY

SIGNAL PLANS
TEMPORARY SIGNAL NO. 1 - PHASE 1

DRAWING No. 27-08