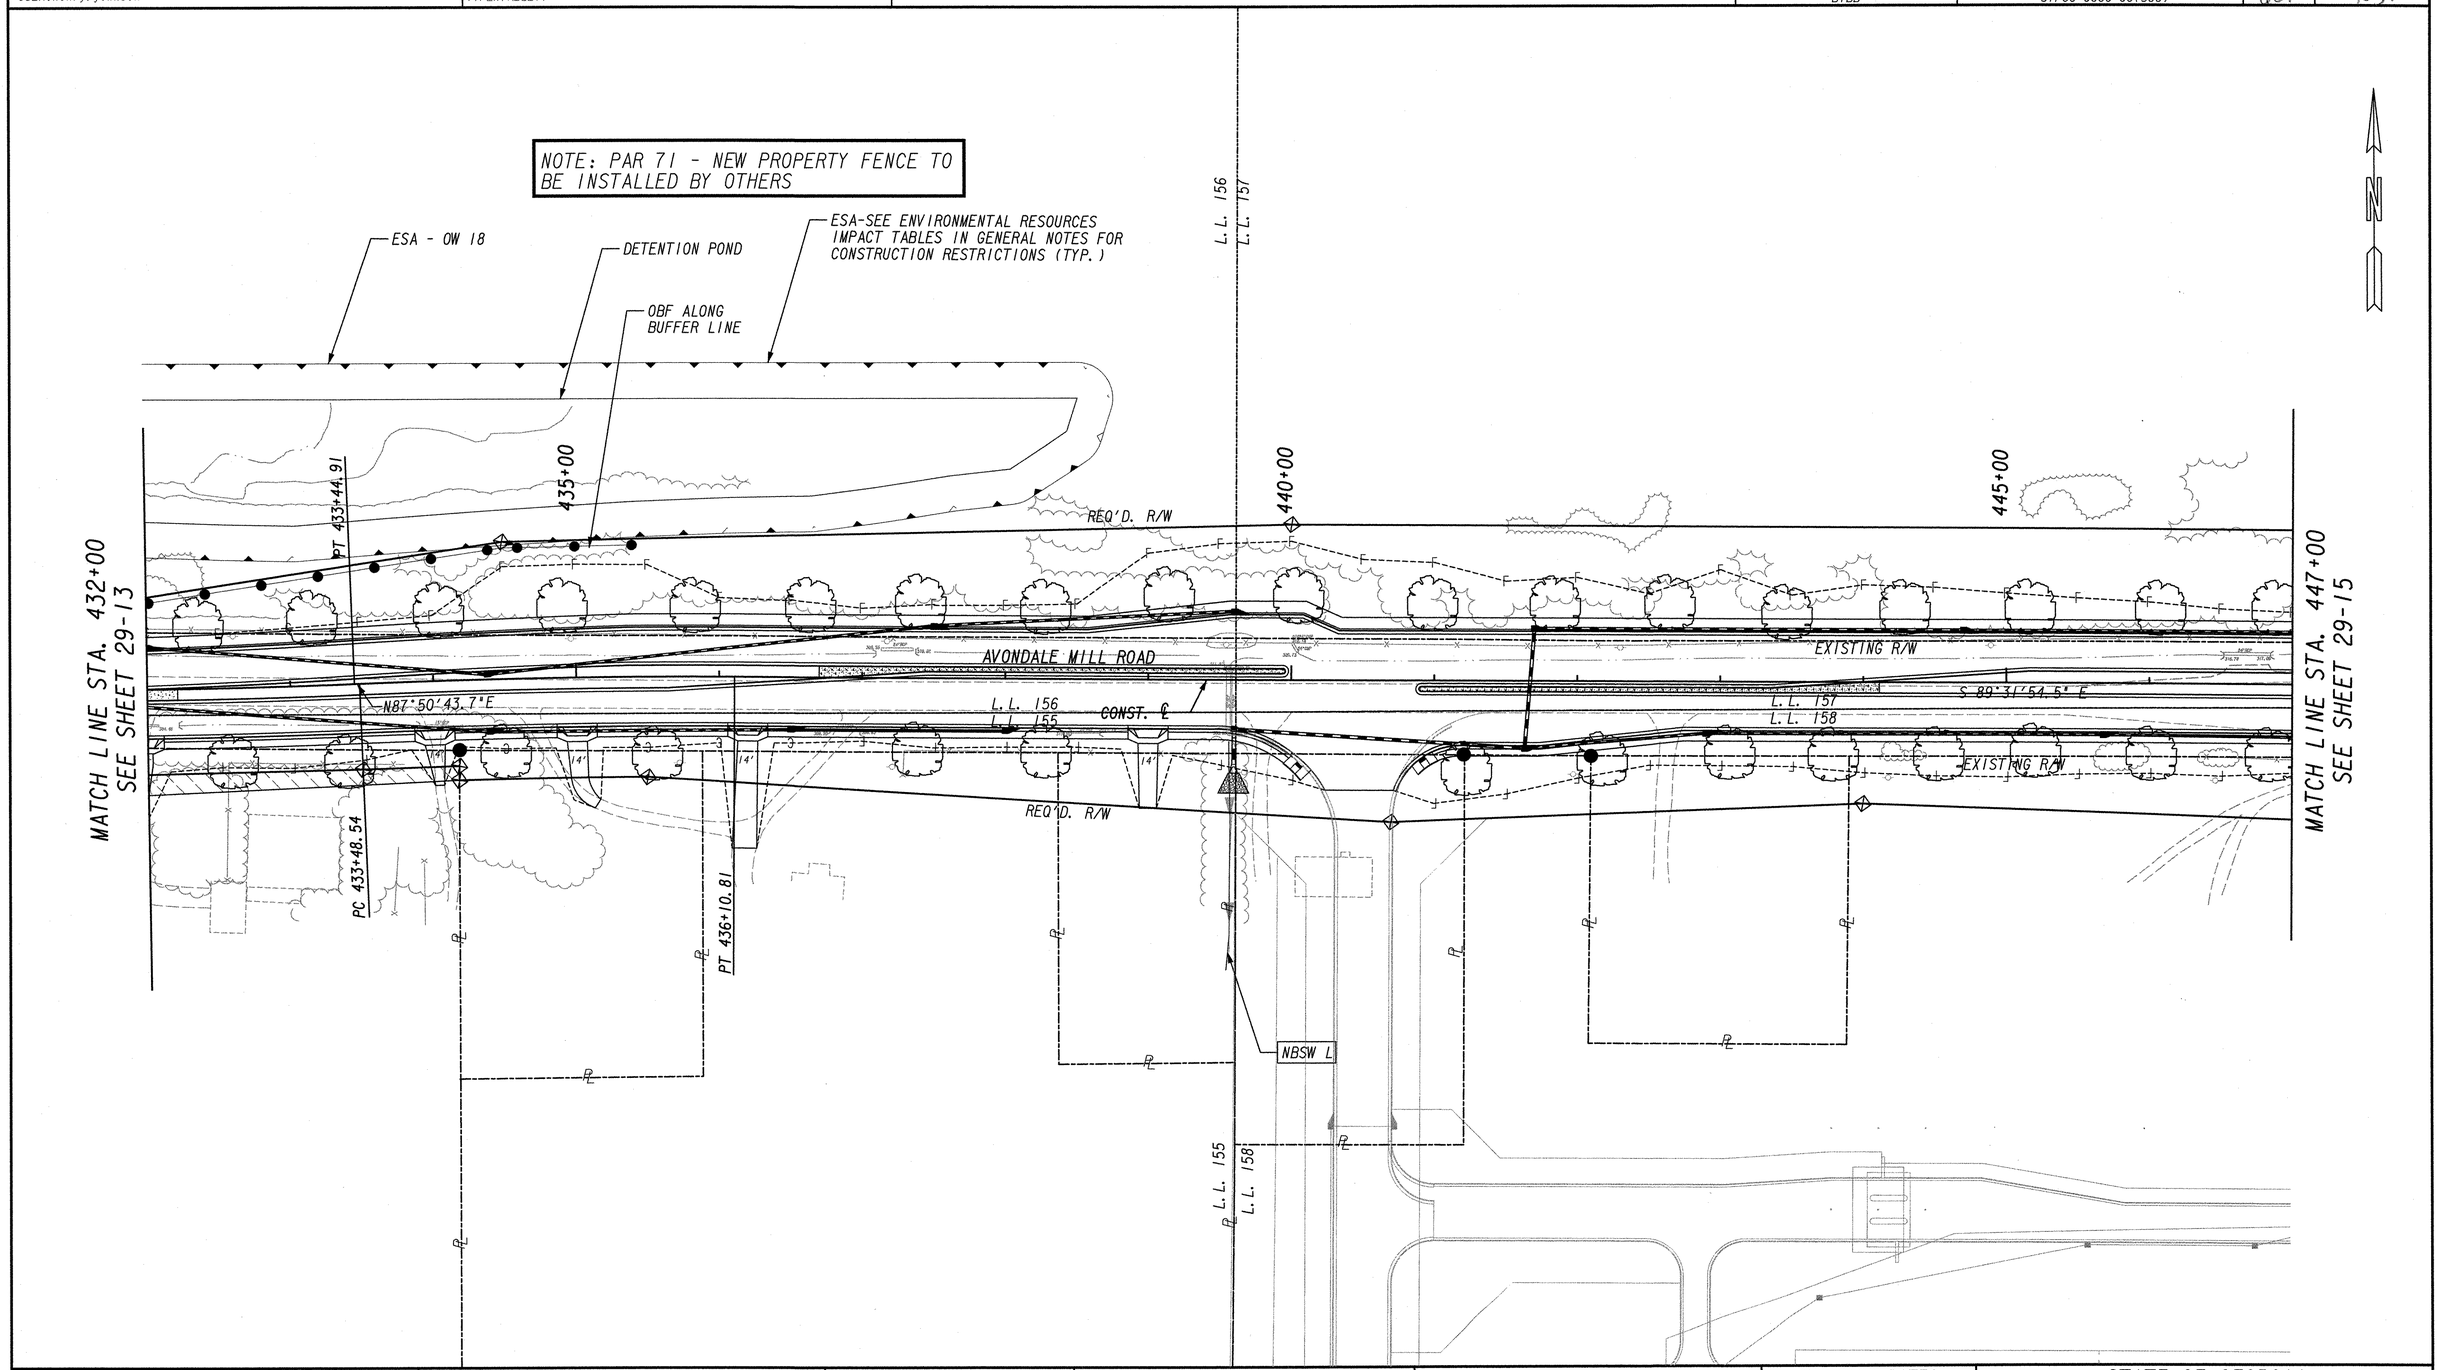

PROPERTY AND EXISTING R/W LINE
REQUIRED R/W LINE
CONSTRUCTION LIMITS
EASEMENT FOR CONSTR & MAINTENANCE OF SLOPES
EASEMENT FOR CONSTR OF SLOPES
EASEMENT FOR CONSTR OF DRIVES

CLAXTON ARCHITECTS
ARCHITECTURE
URBAN DESIGN
PLANNING
111 Third St.
Suite 230
Macon, Georgia 31201
478-758-0055
claxarc@bellsouth.net

Kimley-Horn and Associates, Inc.
Engineering, Planning, and Environmental Consultants
Suite 220, 2 Sun Court
Norcross, Georgia 30092

SCALE IN FEET
0 50 100 200

REVISION DATES

STATE OF GEORGIA
DEPARTMENT OF TRANSPORTATION
OFFICE: PROGRAM DELIVERY

LANDSCAPING PLANS

DRAWING No. 29-14

k:\atl_roadway\015749001 sardis church rd ext\cadd\0005661s20.dgn
5/9/2014
9:25:34 AM