STATE	PROJECT NUMBER	SHEET NO.	TOTAL SHEETS
GA.	STP00-0000-00(566)	44	1037

CURVE #158
P.I. 626+63.35
N 976331.884
E 2460878.334
Δ = -59°27'49.9"(LT)
D = 17°30'00.0"
T = 186.99'
L = 339.79'
E = 49.63'
R = 327.40'
LC = 324.75'
S.E. = 8.0%

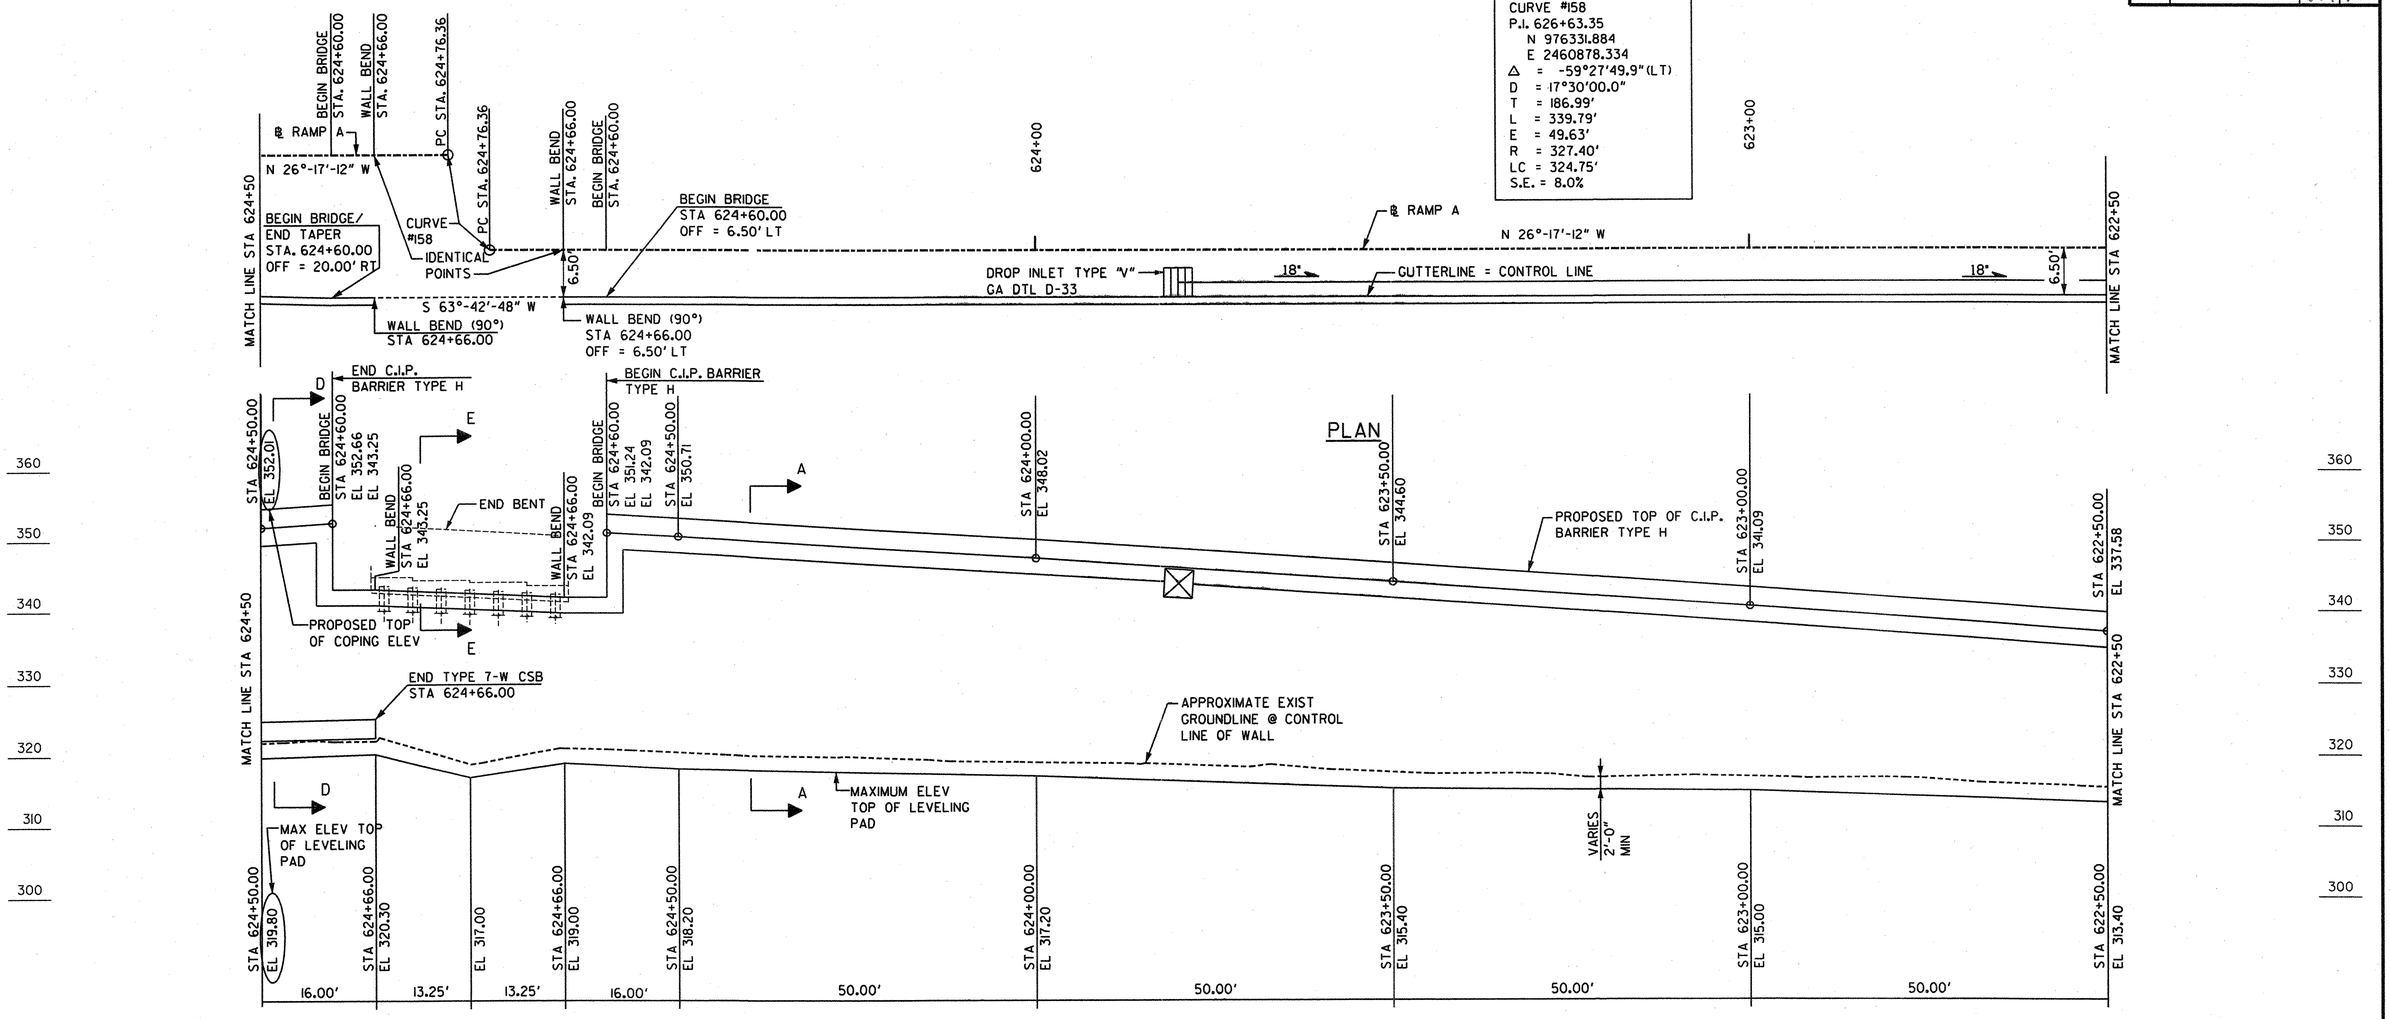

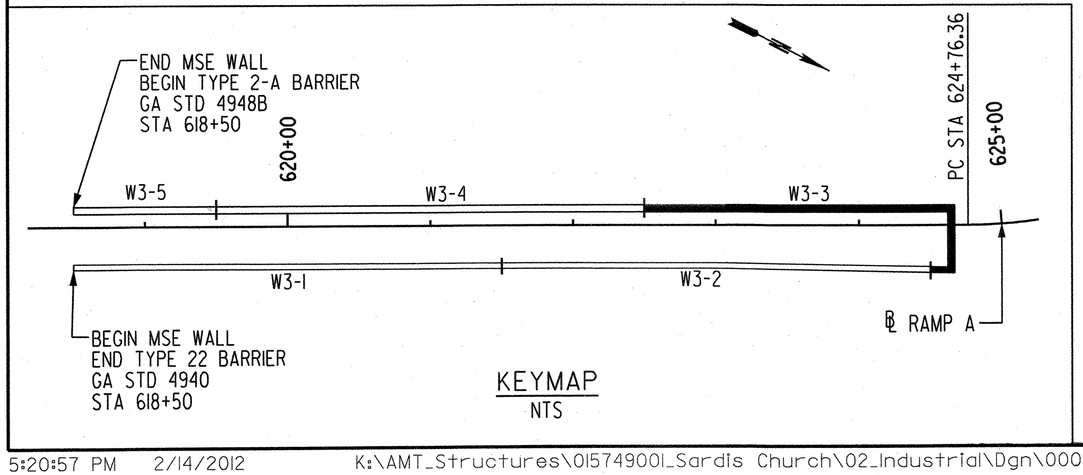

KEYMAP
NTS

WALL NO. 3

Kimley-Horn and Associates, Inc.
© , 2012
SUITE 220, 2 SUN COURT
NORCROSS, GEORGIA 30092-2865

GEORGIA
DEPARTMENT OF TRANSPORTATION
PRECONSTRUCTION DIVISION-OFFICE OF BRIDGE DESIGN

SARDIS CHURCH ROAD EXTENSION
RETAINING WALL NO. 3

BIBB COUNTY STP00-0000-00(566)

SCALE: 1" = 10'-0" FEBRUARY 2012

DESIGNED MLR CHECKED DLS REVIEWED WMD/WEI
DRAWN KAG DESIGN GROUP SWW APPROVED BFR

REVISIONS	BY	DATE

DRAWING NO. 32 - 6
WALL SHEET W3-3 OF 8

5:20:57 PM 2/14/2012 K:\AMT_Structures\01574900I_Sardis Church\02_Industrial\Dgn\000566WA4.dgn

X.DGN

...\Dgn\000566WA4.dgn 2/14/2012 5:20:57 PM