STATE	PROJECT NUMBER	SHEET NO.	TOTAL SHEETS
GA	STP-0000-00 (566)	791	1037

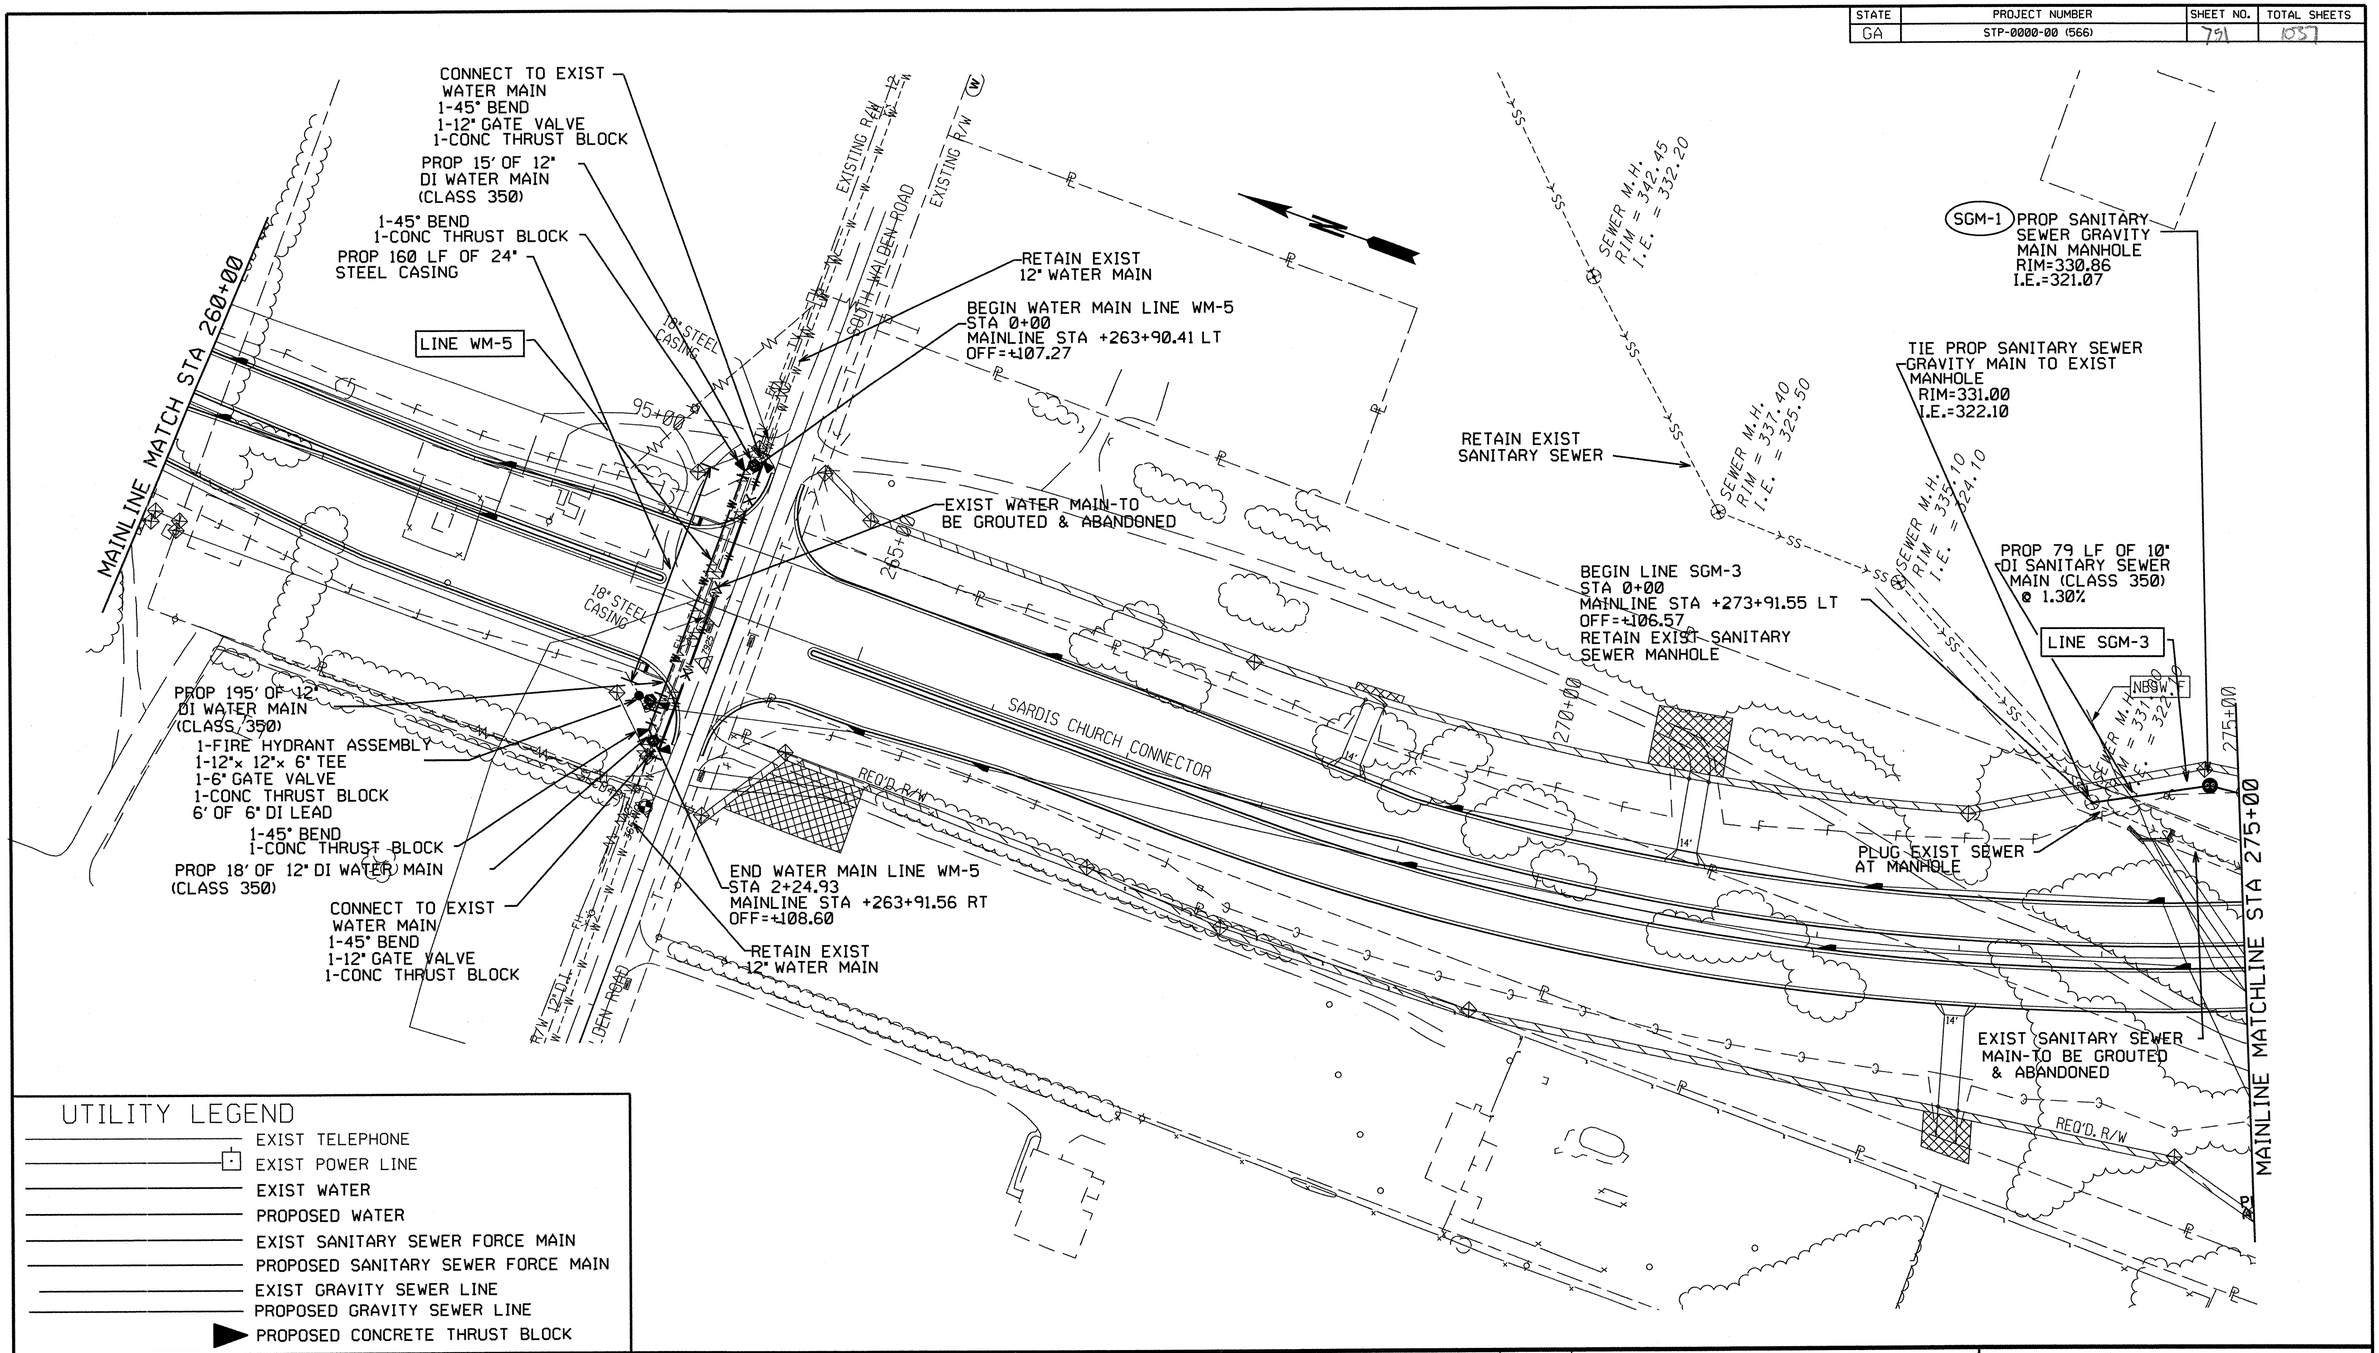

PROPERTY AND EXISTING R/W LINE
REQUIRED R/W LINE
CONSTRUCTION LIMITS
EASEMENT FOR CONSTR & MAINTENANCE OF SLOPES
EASEMENT FOR CONSTR OF SLOPES
EASEMENT FOR CONSTR OF DRIVES

HOFSTADTER & ASSOCIATES, INC.
CIVIL/ENVIRONMENTAL/TRANSPORTATION
CONSULTING ENGINEERS
4571 ARKWRIGHT ROAD
MACON, GEORGIA 31210

SCALE, IN FEET
0 50 100 200

DATE	REVISIONS	DATE	REVISIONS
3-13-14	GENERAL REVISION		

STATE OF GEORGIA
DEPARTMENT OF TRANSPORTATION

WATER & SEWER PLAN

PROJECT NO: STP-0000-00 (566)
COUNTY: BIBB

DATE:

DRAWING No. 44-9