DATE$$$	TIME$$$	PRF	DGN	STATE	PROJECT NUMBER	SHEET NO.	TOTAL SHEETS
$USER$		$$PENTABLE$$		GA	STP-0000-00 (566)	788	1037

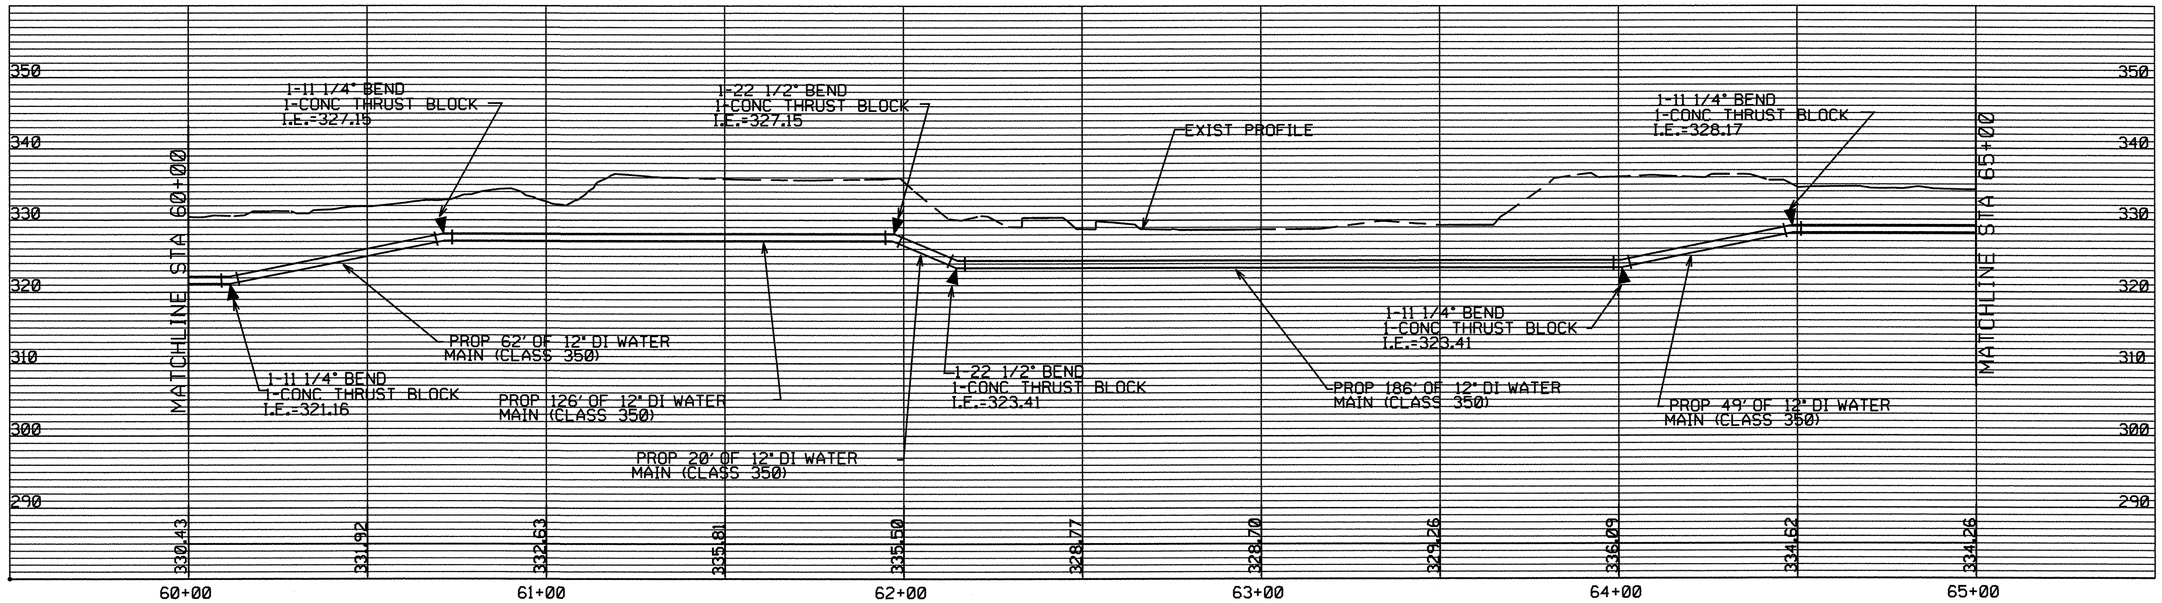

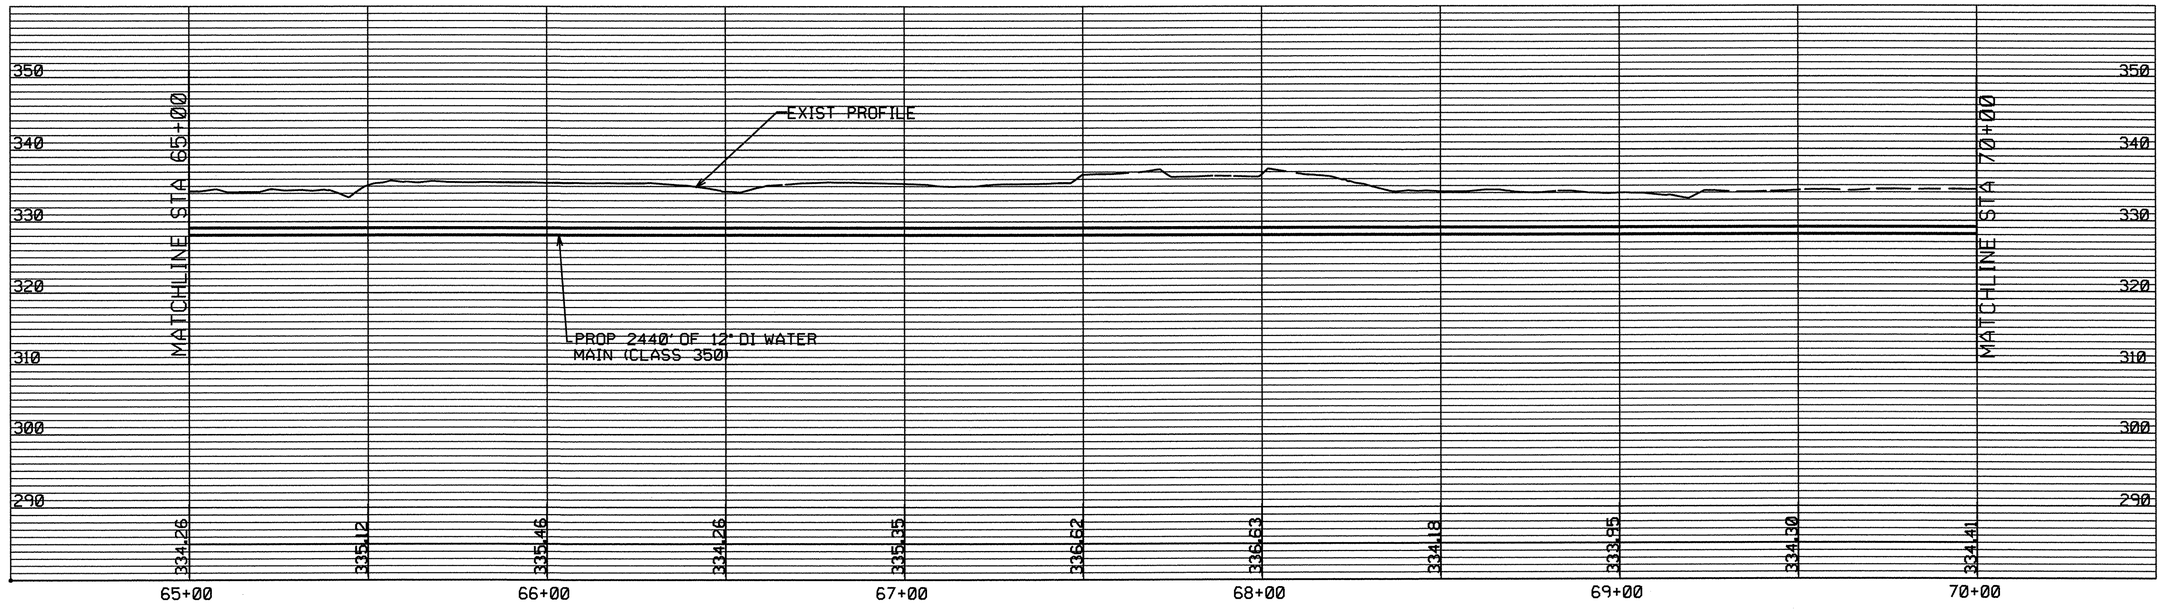

PROFILE FOR WATER MAIN LINE WM-7

HOFSTADTER & ASSOCIATES, INC.
CIVIL/ENVIRONMENTAL/TRANSPORTATION
CONSULTING ENGINEERS
4571 ARKWRIGHT ROAD
MACON, GEORGIA 31210

SCALE
VERT: 1=10
HORIZ: 1=20

REVISION DATES			REVISION DATES		
3-13-14					

STATE OF GEORGIA
DEPARTMENT OF TRANSPORTATION

WATER LINE PROFILE

PROJECT NO: STP-0000-00 (566)
COUNTY: BIBB
DATE:

DRAWING No. 44-46

GR220E