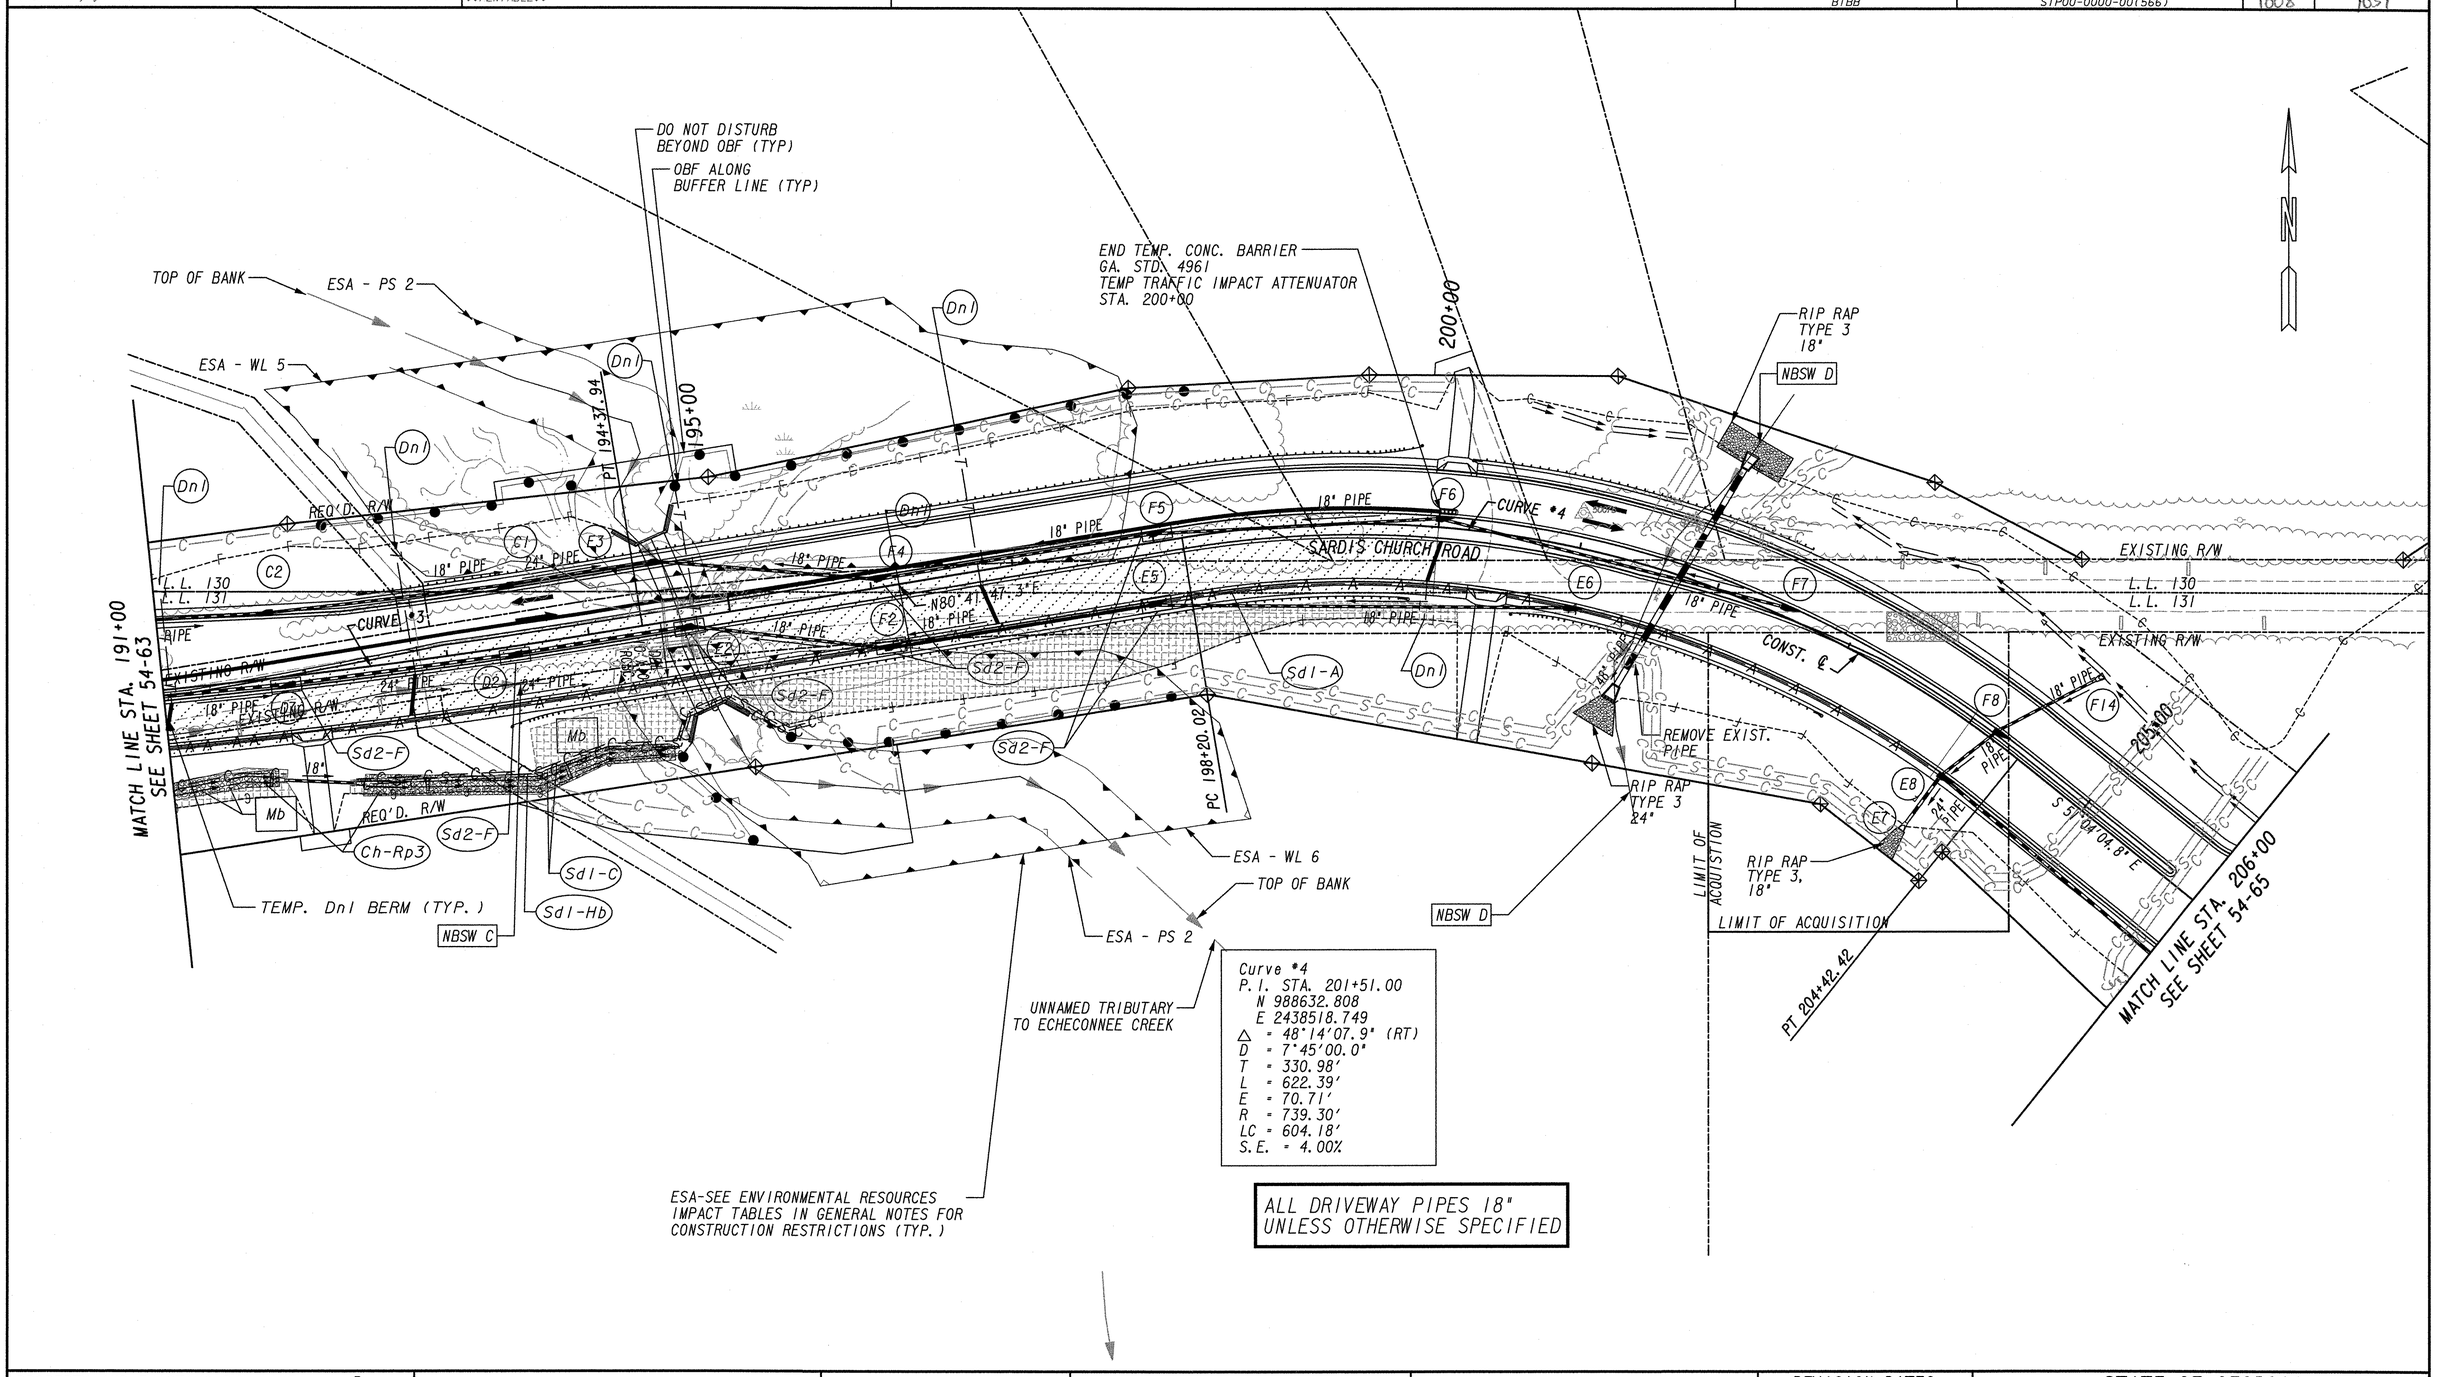

Curve #4
P.I. STA. 201+51.00
N 988632.808
E 2438518.749
Δ = 48°14'07.9" (RT)
D = 7°45'00.0"
T = 330.98'
L = 622.39'
E = 70.71'
R = 739.30'
LC = 604.18'
S.E. = 4.00%

ALL DRIVEWAY PIPES 18" UNLESS OTHERWISE SPECIFIED

PROPERTY AND EXISTING R/W LINE	℄
REQUIRED R/W LINE	
CONSTRUCTION LIMITS	C F
EASEMENT FOR CONSTR & MAINTENANCE OF SLOPES	
EASEMENT FOR CONSTR OF SLOPES	
EASEMENT FOR CONSTR OF DRIVES	

Kimley-Horn and Associates, Inc.
Engineering, Planning, and Environmental Consultants
Suite 220, 2 Sun Court
Norcross, Georgia 30092

SCALE IN FEET
0 50 100 200

REVISION DATES

STATE OF GEORGIA
DEPARTMENT OF TRANSPORTATION
OFFICE: PROGRAM DELIVERY

BMP LOCATION DETAILS

PHASE 2 CONSTRUCTION

DRAWING No. 54-64