STATE	PROJECT NUMBER	SHEET NO.	TOTAL SHEETS
GEORGIA	STP00-0000-00(759)	32	223

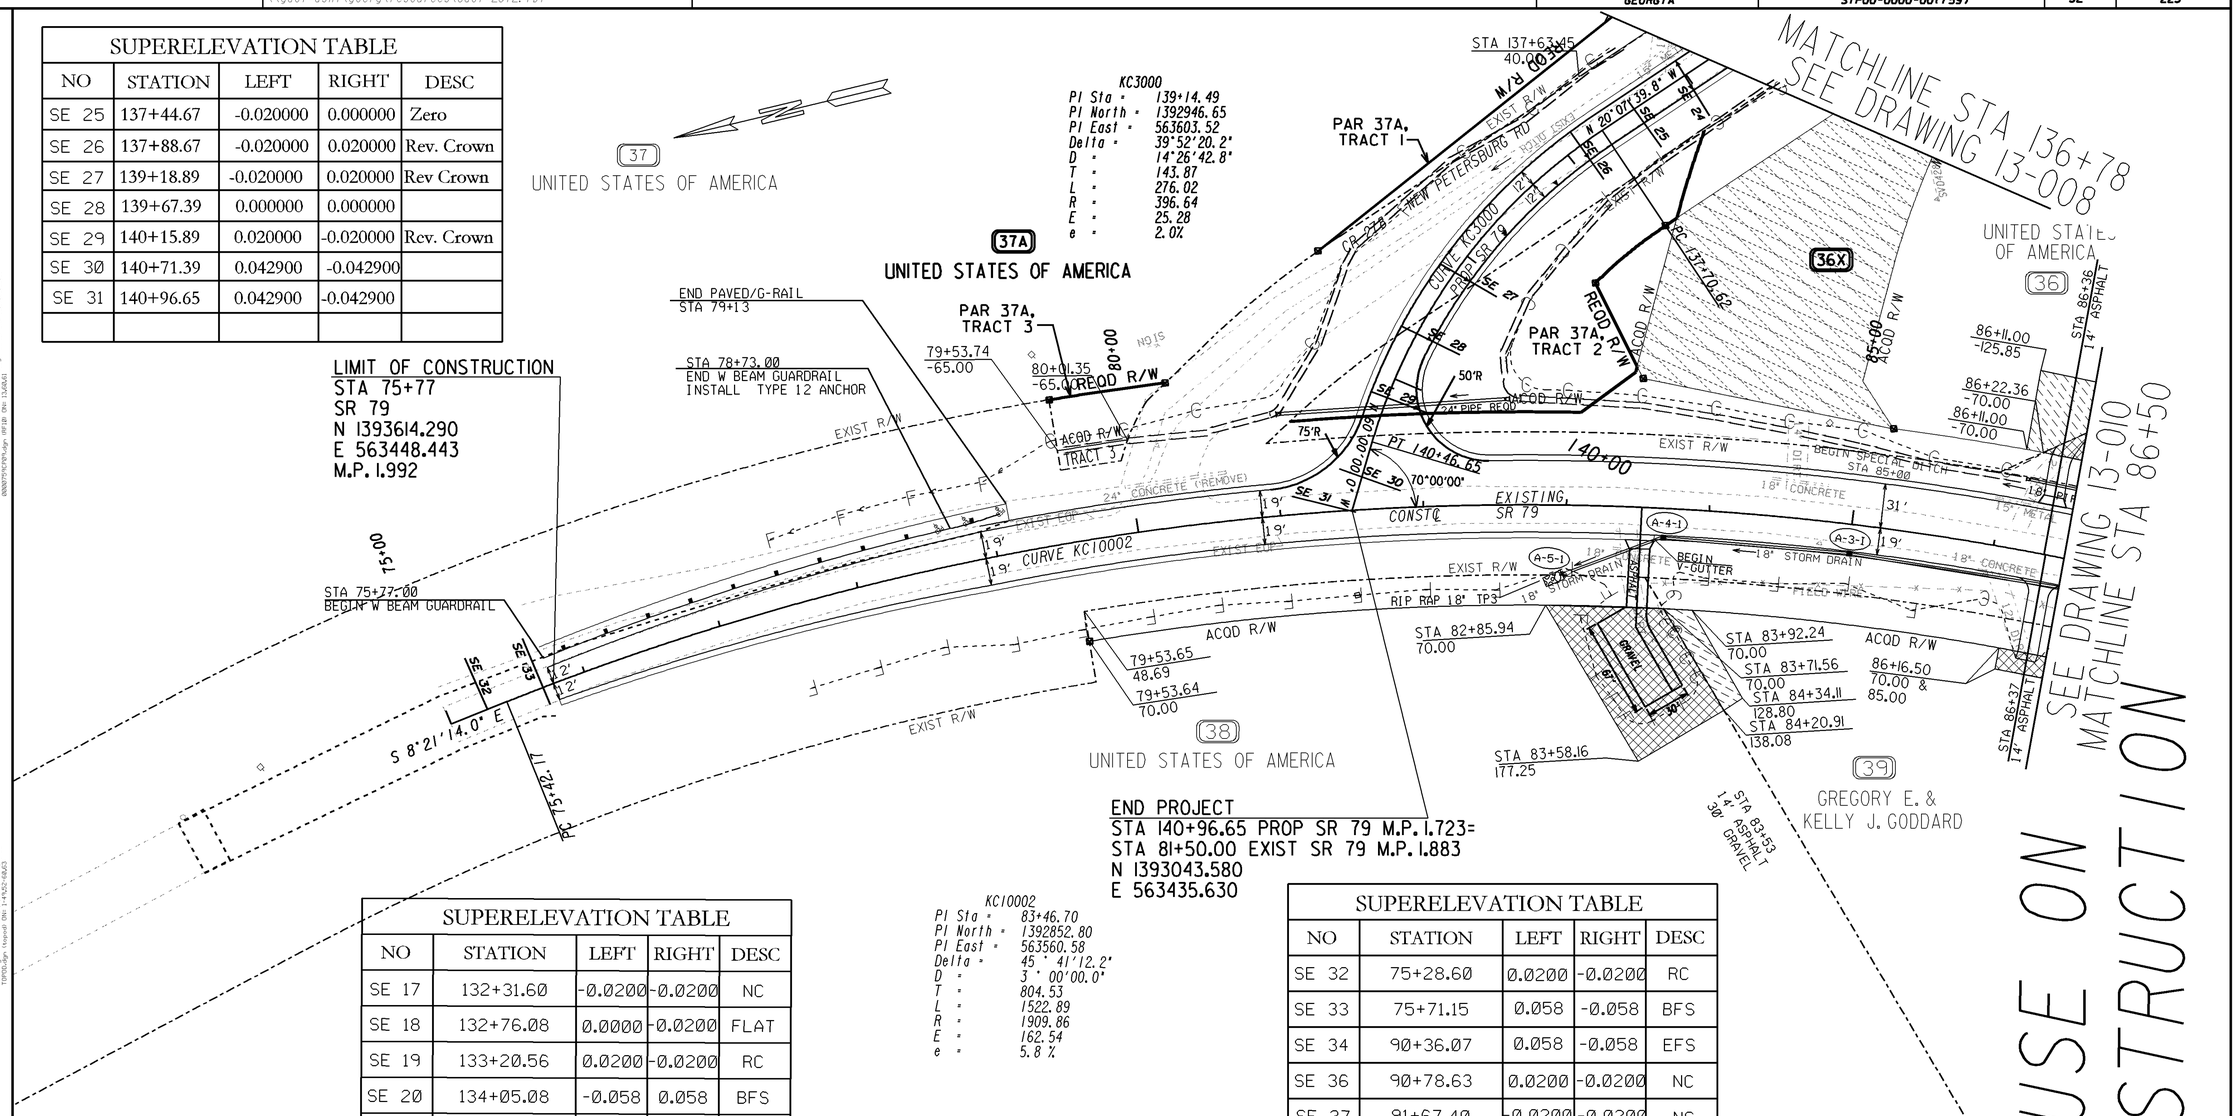

KC3000
PI Sta = 139+14.49
PI North = 1392946.65
PI East = 563603.52
Delta = 39°52'20.2"
D = 14°26'42.8"
T = 143.87
L = 276.02
R = 396.64
E = 25.28
e = 2.0%

KC10002
PI Sta = 83+46.70
PI North = 1392852.80
PI East = 563560.58
Delta = 45° 41'12.2"
D = 3° 00'00.0"
T = 804.53
L = 1522.89
R = 1909.86
E = 162.54
e = 5.8 %

SUPERELEVATION TABLE

NO	STATION	LEFT	RIGHT	DESC
SE 25	137+44.67	-0.020000	0.000000	Zero
SE 26	137+88.67	-0.020000	0.020000	Rev. Crown
SE 27	139+18.89	-0.020000	0.020000	Rev Crown
SE 28	139+67.39	0.000000	0.000000	
SE 29	140+15.89	0.020000	-0.020000	Rev. Crown
SE 30	140+71.39	0.042900	-0.042900	
SE 31	140+96.65	0.042900	-0.042900	

SUPERELEVATION TABLE

NO	STATION	LEFT	RIGHT	DESC
SE 17	132+31.60	-0.0200	-0.0200	NC
SE 18	132+76.08	0.0000	-0.0200	FLAT
SE 19	133+20.56	0.0200	-0.0200	RC
SE 20	134+05.08	-0.058	0.058	BFS
SE 21	135+27.19	-0.058	0.058	EFS
SE 22	136+11.71	0.0200	-0.0200	RC
SE 23	136+56.19	-0.0200	0.0000	FLAT
SE 24	137+00.67	-0.0200	-0.0200	NC

SUPERELEVATION TABLE

NO	STATION	LEFT	RIGHT	DESC
SE 32	75+28.60	0.0200	-0.0200	RC
SE 33	75+71.15	0.058	-0.058	BFS
SE 34	90+36.07	0.058	-0.058	EFS
SE 36	90+78.63	0.0200	-0.0200	NC
SE 37	91+67.40	-0.0200	-0.0200	NC

PROPERTY AND EXISTING R/W LINE
REQUIRED R/W LINE
CONSTRUCTION LIMITS
EASEMENT FOR CONSTR & MAINTENANCE OF SLOPES
EASEMENT FOR CONSTR OF SLOPES
EASEMENT FOR CONSTR OF DRIVES

BEGIN LIMIT OF ACCESS.....BLA
END LIMIT OF ACCESS.....ELA
LIMIT OF ACCESS
REQUIRED R/W AND LIMIT OF ACCESS

GEORGIA
DEPARTMENT OF TRANSPORTATION

SCALE IN FEET
0 50 100 200

REVISION DATES
02-21-14
08-29-14
11-20-14

STATE OF GEORGIA
DEPARTMENT OF TRANSPORTATION
OFFICE: DISTRICT 2 - TENNILLE

MAINLINE PLAN

STP00-0000-00(759)
PI NO: 0000759

DRAWING No. 13-009