STATE	PROJECT NUMBER	SHEET NO.	TOTAL SHEETS
GA.	STP00-0000-00(759)	89	223

REVISION DATES
02-21-14
08-29-14

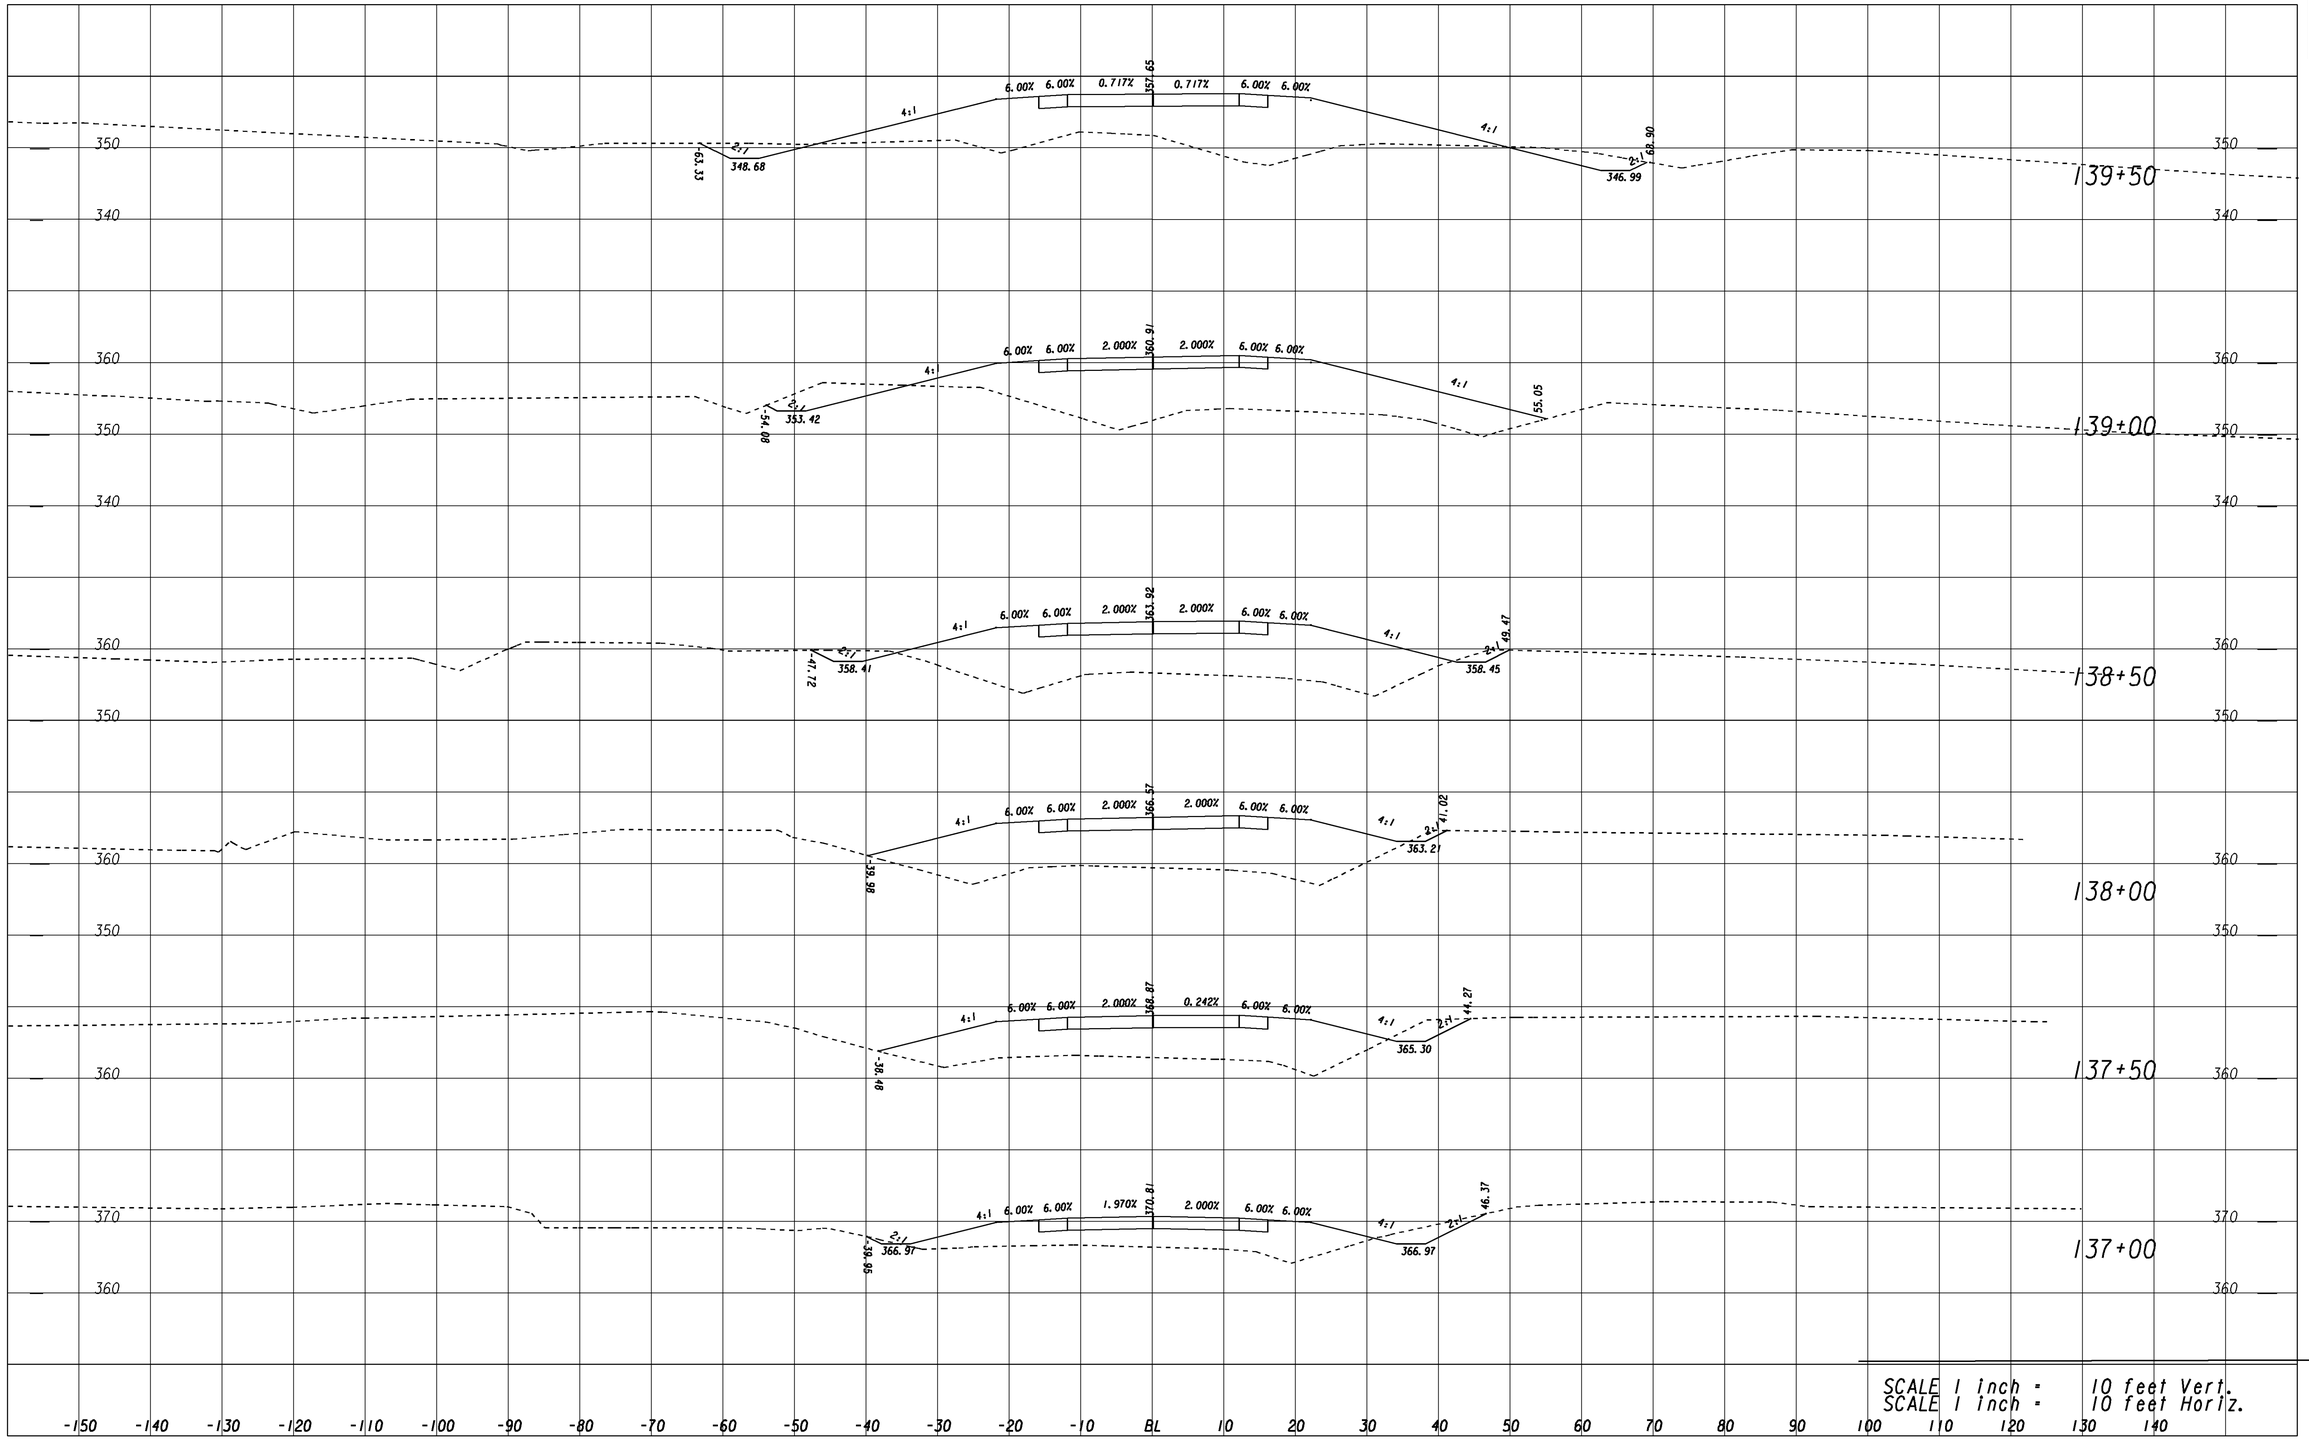

USE ON CONSTRUCTION

STATE OF GEORGIA
DEPARTMENT OF TRANSPORTATION
OFFICE OF DISTRICT 2 DESIGN

CROSS SECTIONS: C.R. 278 / PROP S.R. 79

DRAWING No.
23-031

11/3/2014
C:\Active Projects\0000759\DGN\KC1_XSECNEW.DGN