COUNTY	PROJECT NUMBER	SHEET NO.	TOTAL SHEETS
LINCOLN	STP00-0000-00(759)	116	223

VOID

*ESA - SEE ENVIRONMENTAL RESOURCE IMPACT TABLE
IN GENERAL NOTES FOR CONSTRUCTION RESTRICTIONS

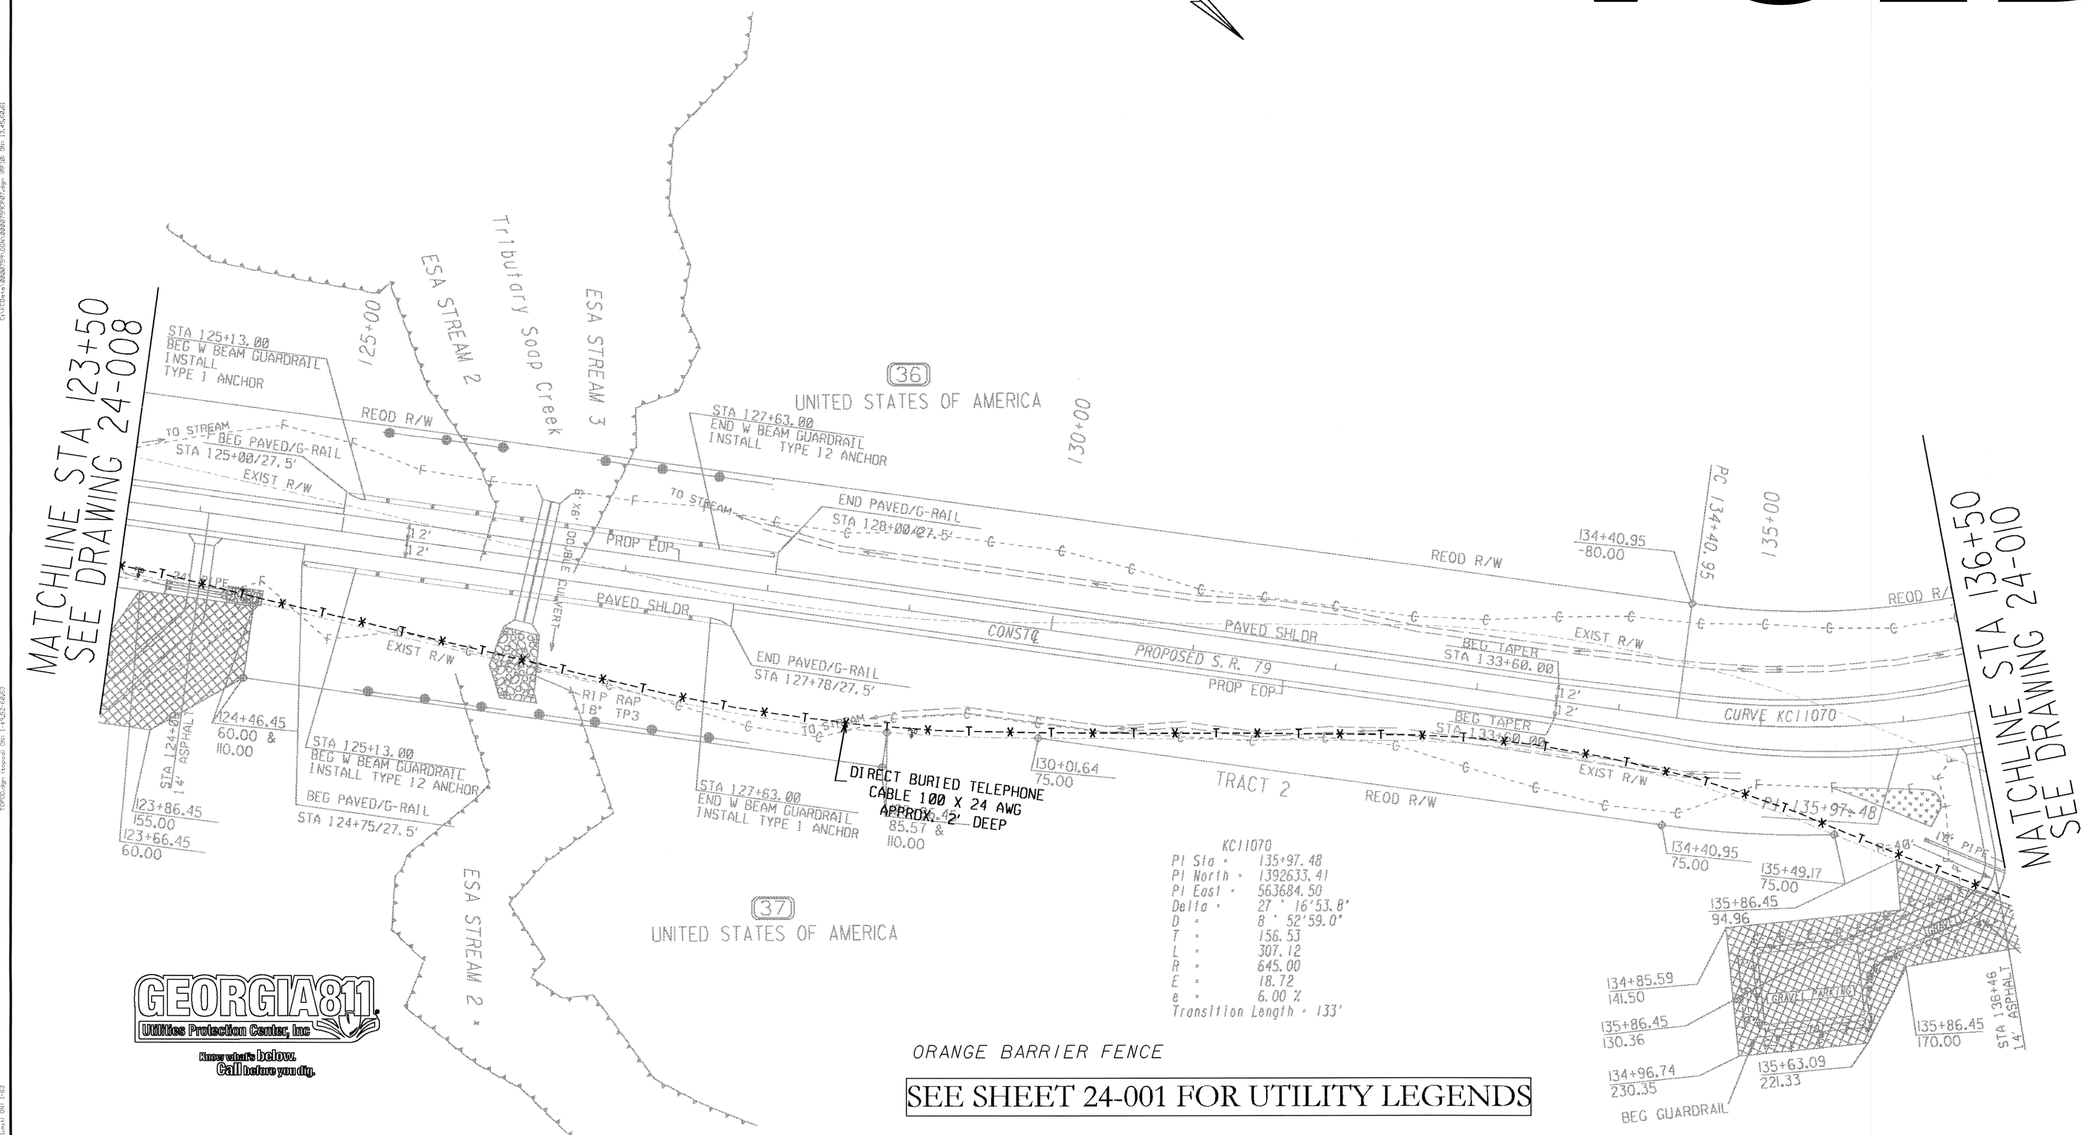

GEORGIA811
Utilities Protection Center, Inc
Know what's below.
Call before you dig.

SEE SHEET 24-001 FOR UTILITY LEGENDS

PROPERTY AND EXISTING R/W LINE	BEGIN LIMIT OF ACCESS ..... BLA
REQUIRED R/W LINE	END LIMIT OF ACCESS ..... ELA
CONSTRUCTION LIMITS	LIMIT OF ACCESS
EASEMENT FOR CONSTR & MAINTENANCE OF SLOPES	REQUIRED R/W AND LIMIT OF ACCESS
EASEMENT FOR CONSTR OF SLOPES	
EASEMENT FOR CONSTR OF DRIVES	

GEORGIA
DEPARTMENT OF TRANSPORTATION

SCALE IN FEET
0 50 100 200

REVISION DATES

STATE OF GEORGIA
DEPARTMENT OF TRANSPORTATION
OFFICE: DISTRICT 2 - TENNILLE

UTILITY PLANS

STP00-0000-00(759)
PI NO: 0000759

DRAWING NO. 24-009