Wed Sep 03 14:26:15 2014 Wed Sep 03 14:26:15 2014 mjordan	\\gdot-dsn1\gocfg\resources\Gdot-2012.tbl	C:\Active Projects\0000759\DGN\0000759UT09.dgn	STATE	PROJECT NUMBER	SHEET NO.	TOTAL SHEETS
			GEORGIA	STP00-0000-00(759)	116	223

*ESA - SEE ENVIRONMENTAL RESOURCE IMPACT TABLE
IN GENERAL NOTES FOR CONSTRUCTION RESTRICTIONS

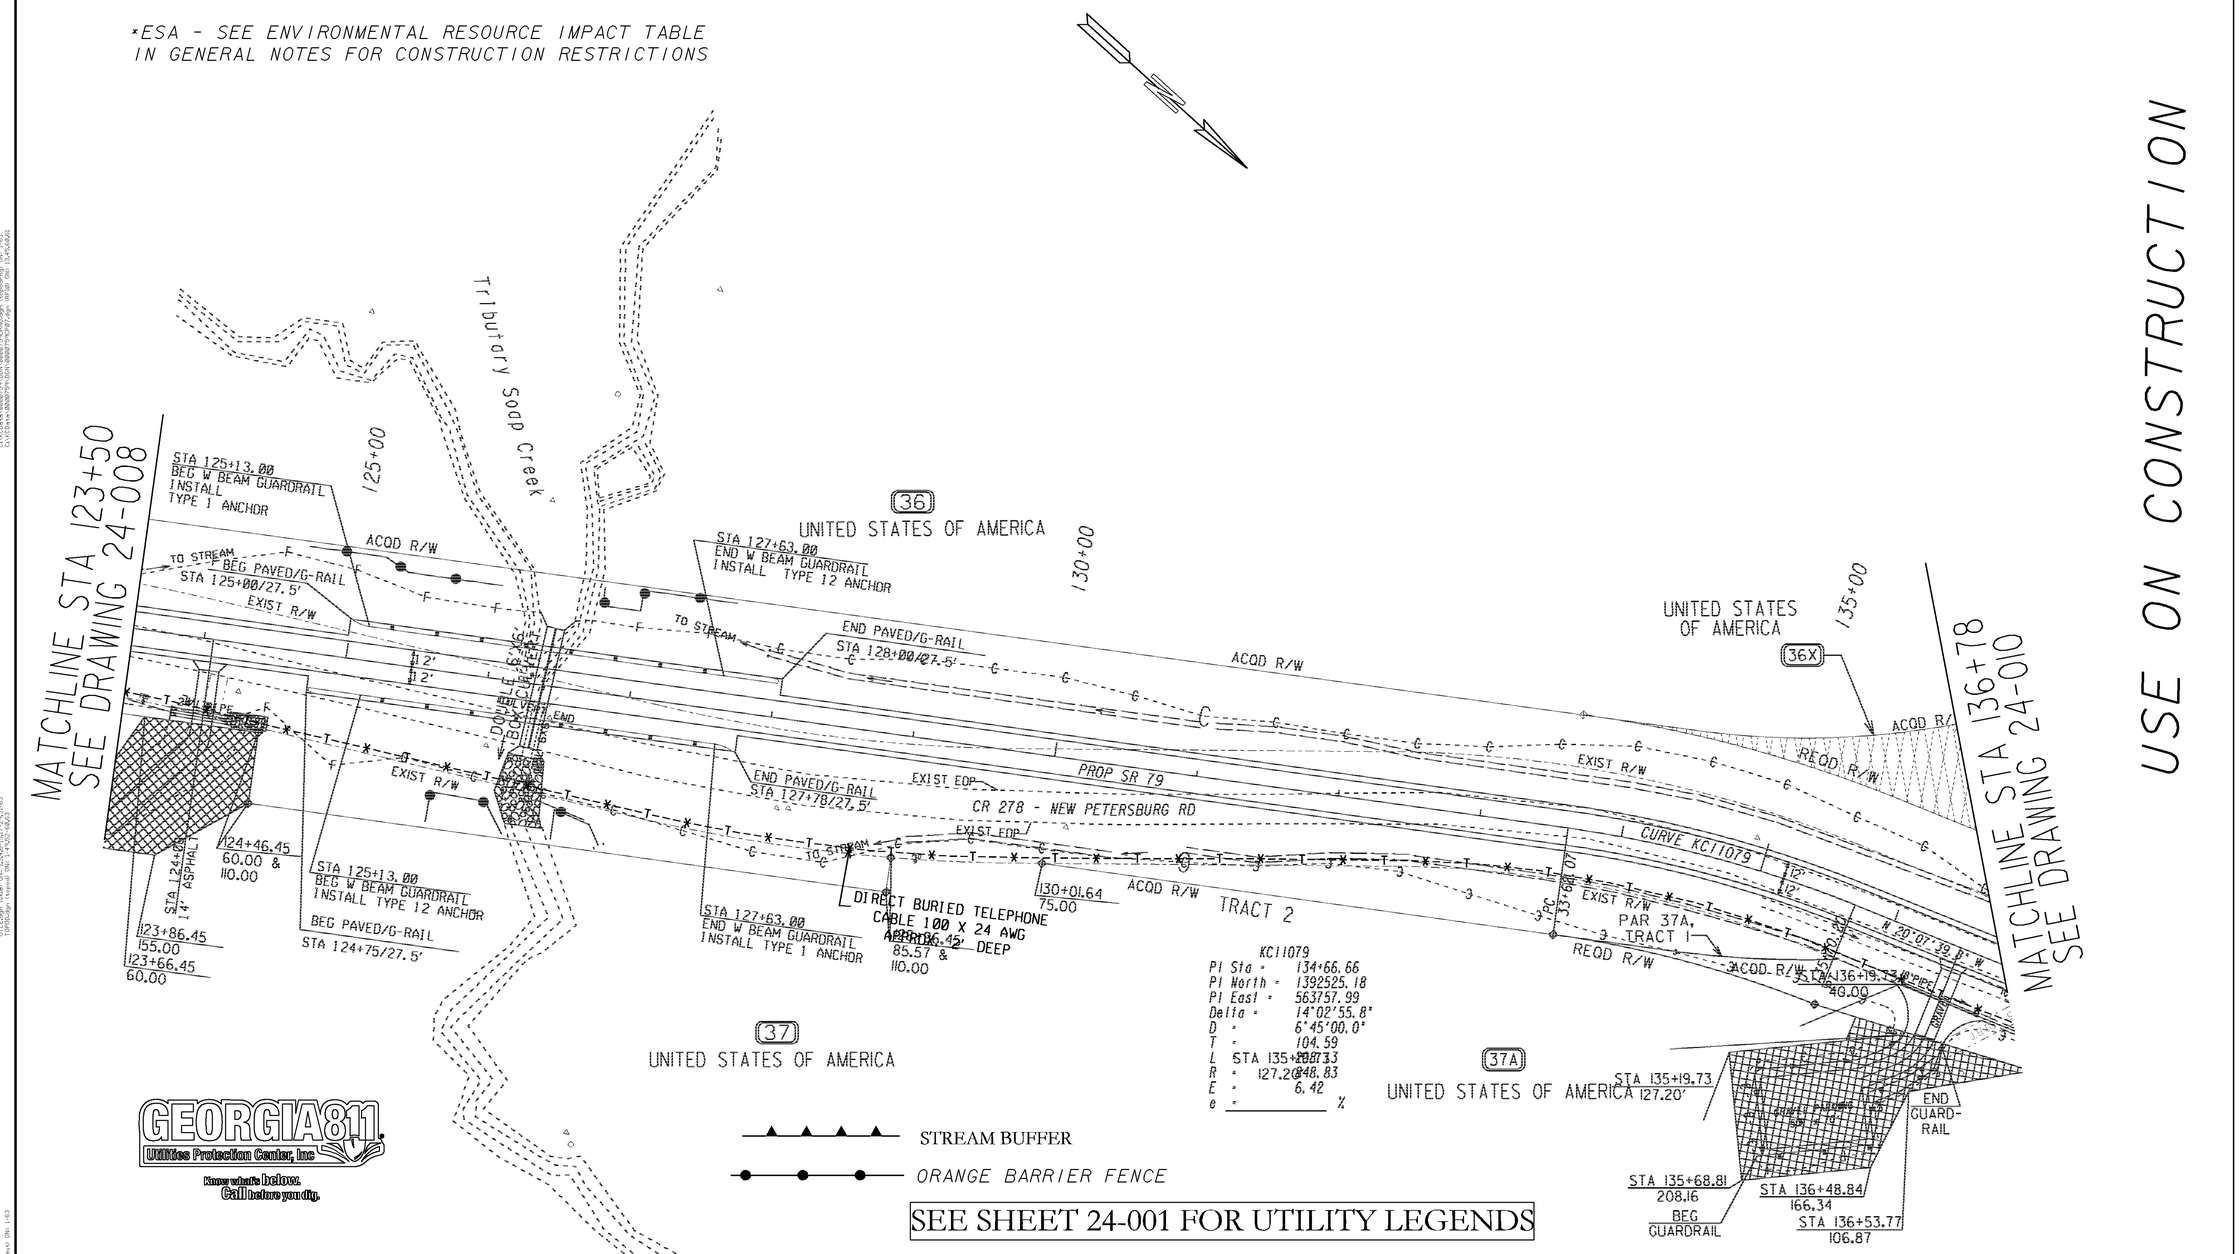

SEE SHEET 24-001 FOR UTILITY LEGENDS

PROPERTY AND EXISTING R/W LINE	BEGIN LIMIT OF ACCESS ..... BLA
REQUIRED R/W LINE	END LIMIT OF ACCESS ..... ELA
CONSTRUCTION LIMITS	LIMIT OF ACCESS
EASEMENT FOR CONSTR & MAINTENANCE OF SLOPES	REQUIRED R/W AND LIMIT OF ACCESS
EASEMENT FOR CONSTR OF SLOPES	
EASEMENT FOR CONSTR OF DRIVES	

GEORGIA
DEPARTMENT OF TRANSPORTATION

SCALE IN FEET
0 50 100 200

REVISION DATES		
02-21-14		
08-29-14		

STATE OF GEORGIA
DEPARTMENT OF TRANSPORTATION
OFFICE: DISTRICT 2 - TENNILLE

UTILITY PLANS

STP00-0000-00(759)
PI NO: 0000759

DRAWING NO. 24-009