Fri Mar 21 14:09:15 2014 mjordan	Fri Mar 21 14:09:15 2014 \\gdot-dsni\gocfg\resources\Gdot-2012.tbl	C:\Active Projects\0000759\revised dgn's\Revised Construction Plans\0000759ER15.dgn	STATE	PROJECT NUMBER	SHEET NO.	TOTAL SHEETS
			GEORGIA	STP00-0000-00(759)	198	223

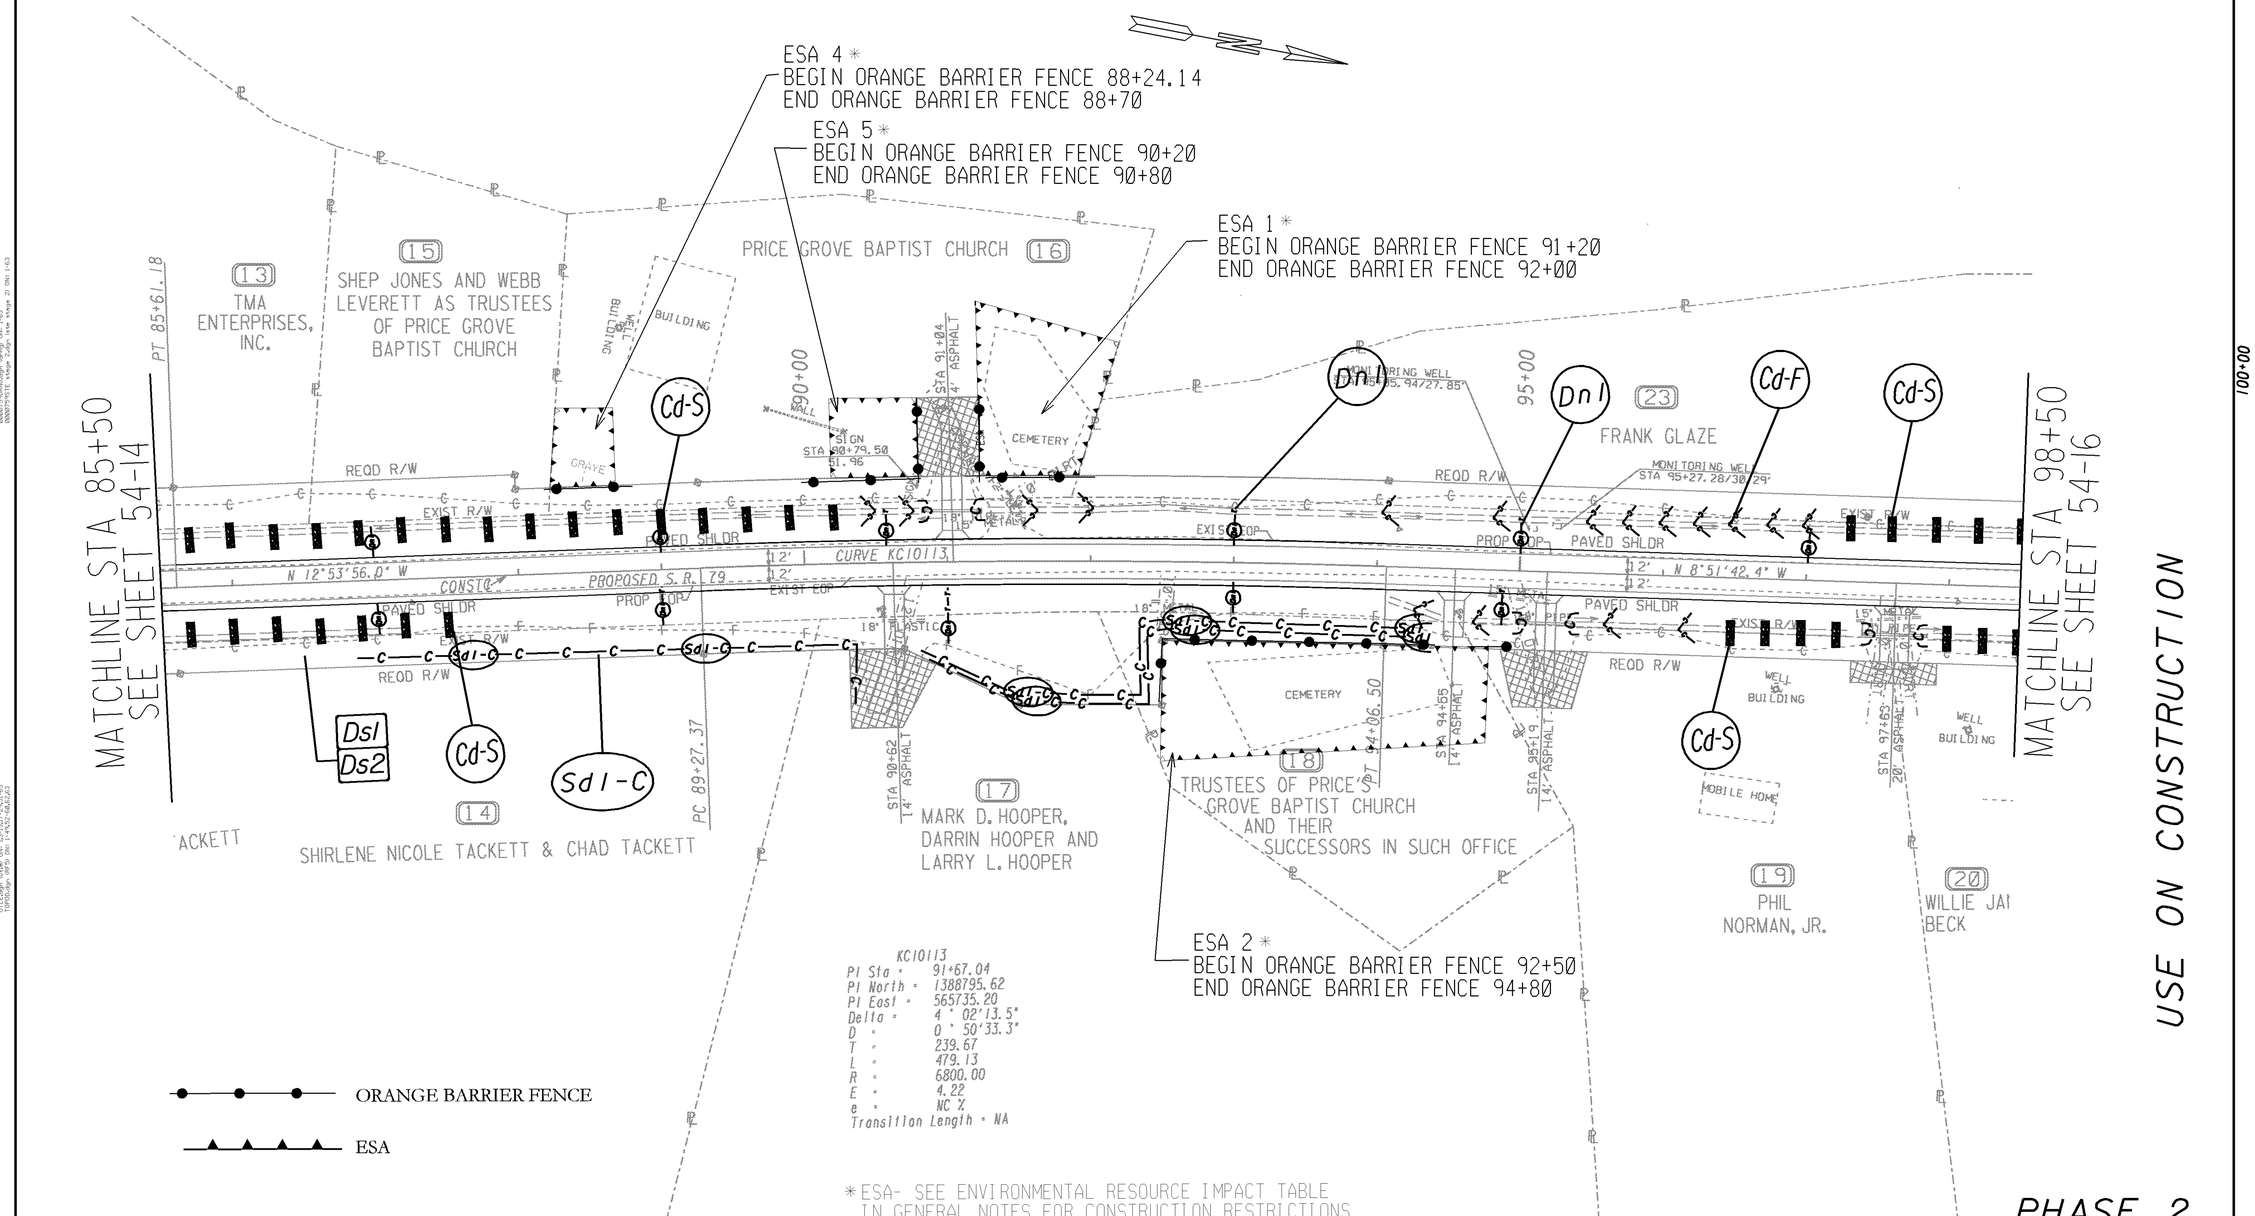

KC10113

PI Sta =	91+67.04
PI North =	1388795.62
PI East =	565735.20
Delta =	4° 02'13.5"
D =	0° 50'33.3"
T =	239.67
L =	479.13
R =	6800.00
E =	4.22
e =	NC %

Transition Length = NA

PROPERTY AND EXISTING R/W LINE
REQUIRED R/W LINE
CONSTRUCTION LIMITS
EASEMENT FOR CONSTR & MAINTENANCE OF SLOPES
EASEMENT FOR CONSTR OF SLOPES
EASEMENT FOR CONSTR OF DRIVES

BEGIN LIMIT OF ACCESS.....BLA
END LIMIT OF ACCESS.....ELA
LIMIT OF ACCESS
REQUIRED R/W AND LIMIT OF ACCESS

GEORGIA
DEPARTMENT OF TRANSPORTATION

SCALE IN FEET
0 50 100 200

REVISION DATES
06/12/13
07/12/13
08/14/13
02/21/14

STATE OF GEORGIA
DEPARTMENT OF TRANSPORTATION
OFFICE: DISTRICT 2 - TENNILLE

BMP LOCATION DETAILS

STP00-0000-00(759)
PI NO: 0000759

DRAWING No. 54-015