COUNTY	PROJECT NUMBER	SHEET NO.	TOTAL SHEETS
TIFT	NHS00-0000-00-(765)	25	56

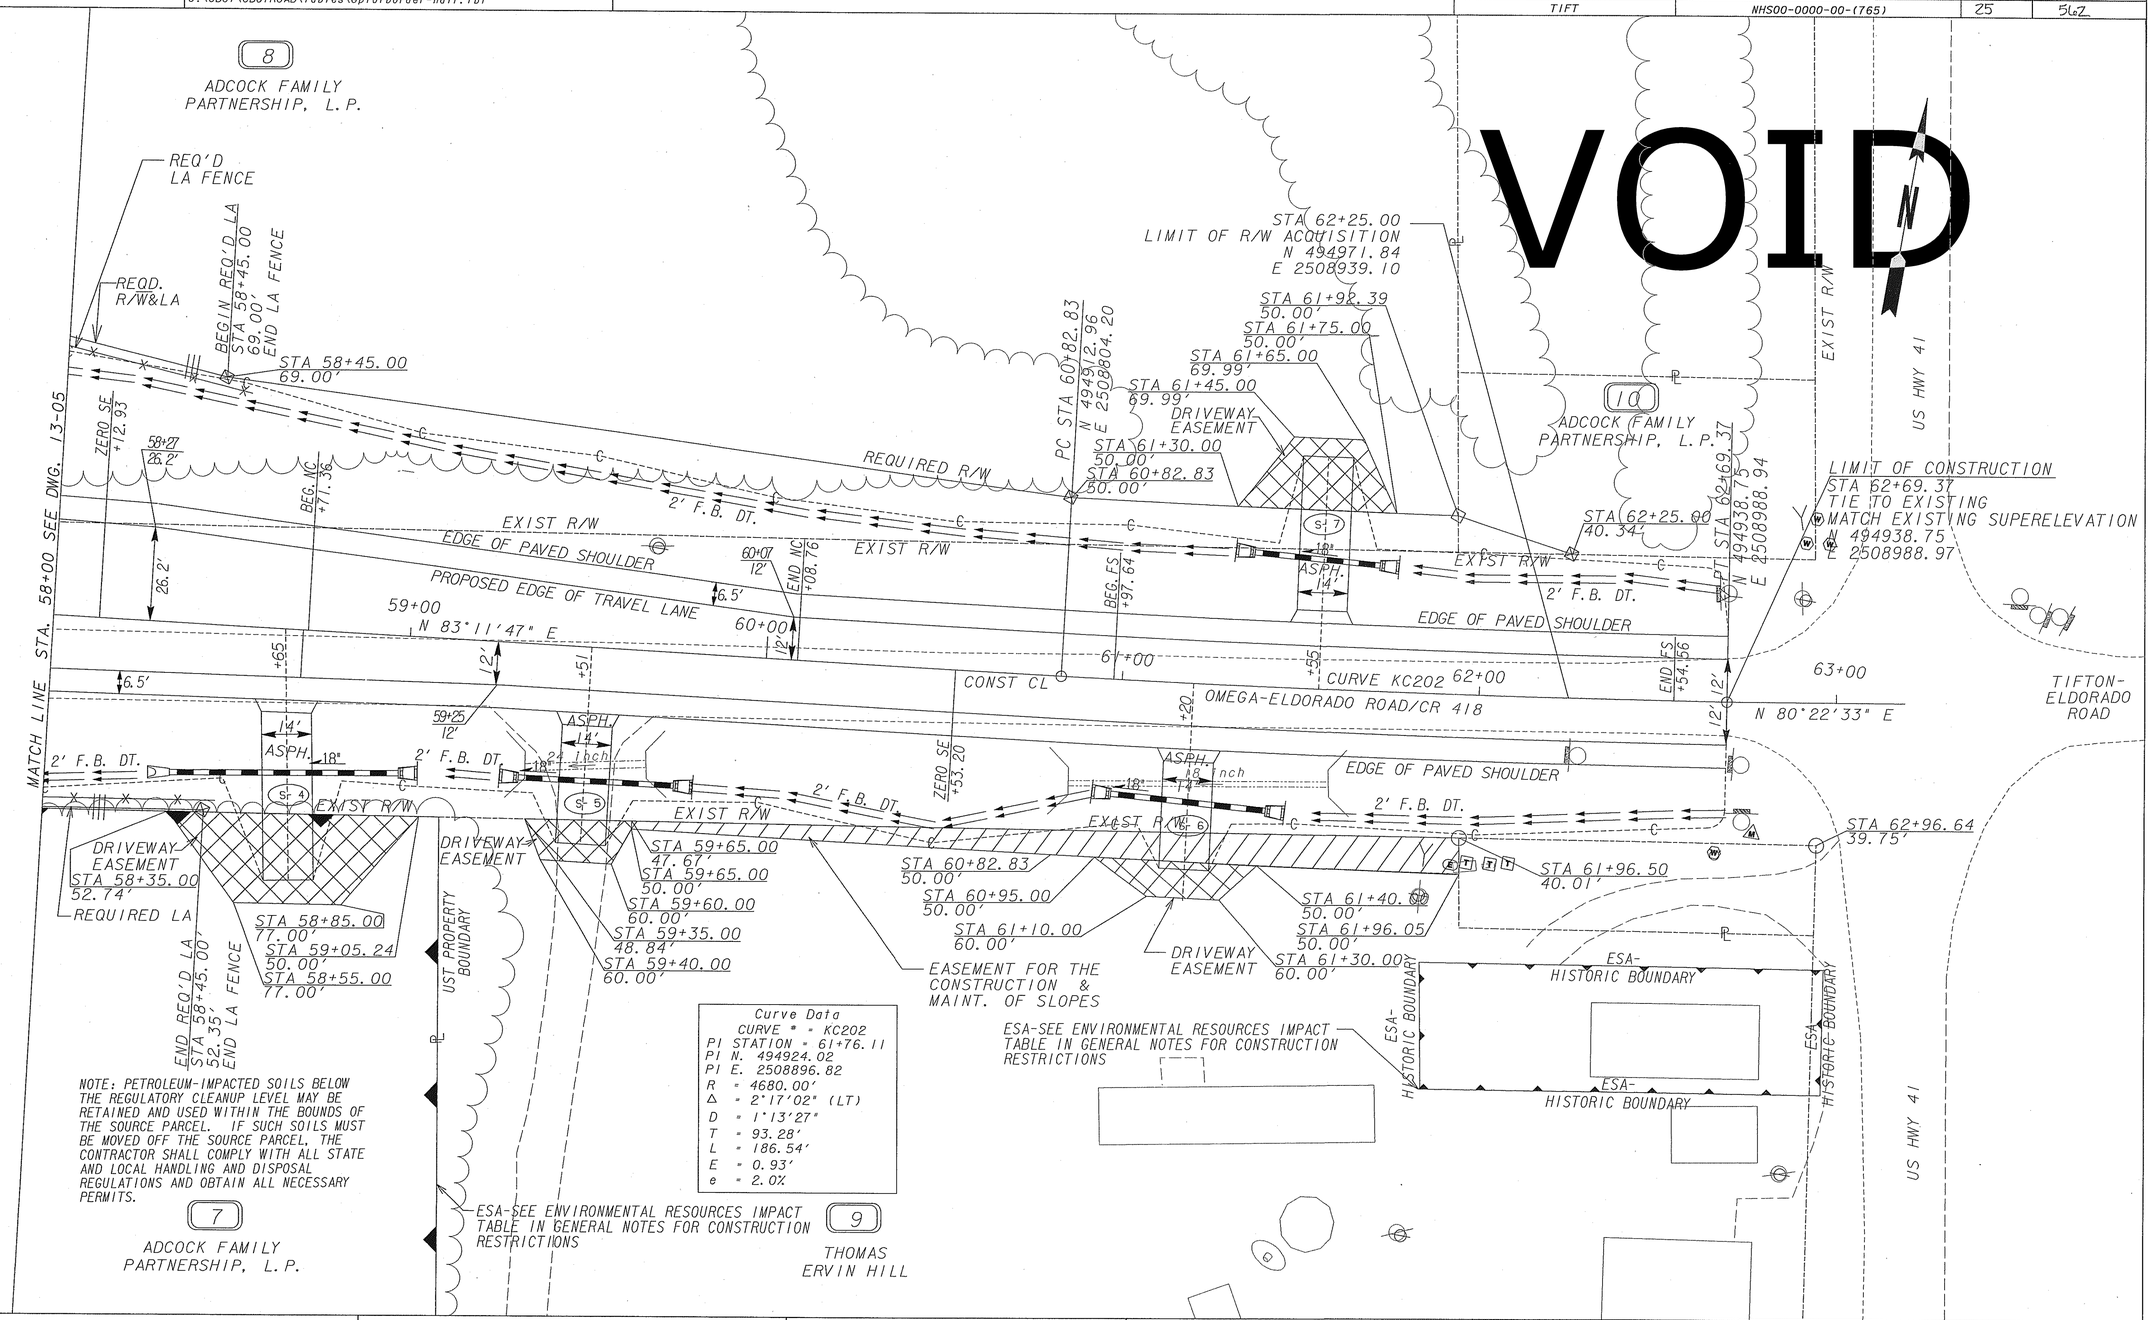

Curve Data
CURVE # = KC202
PI STATION = 61+76.11
PI N. 494924.02
PI E. 2508896.82
R = 4680.00'
Δ = 2°17'02" (LT)
D = 1°13'27"
T = 93.28'
L = 186.54'
E = 0.93'
e = 2.0%

PROPERTY AND EXISTING R/W LINE
REQUIRED R/W LINE
CONSTRUCTION LIMITS
EASEMENT FOR CONSTRUCTION & MAINTENANCE OF SLOPES
EASEMENT FOR CONSTR OF SLOPES
EASEMENT FOR CONSTR OF DRIVES

BEGIN LIMIT OF ACCESS.....BLA
END LIMIT OF ACCESS.....ELA
LIMIT OF ACCESS
R/W AND LIMIT OF ACCESS
EXISTING R/W LINE

PLANS PREPARED AND SUBMITTED BY:
AEI
AMERICAN ENGINEERS, INC.
www.aei.co
Branch Offices
65 Aberdeen Drive, Glasgow, KY 42141, (270) 651-7220
2500 Nelson Miller Parkway, Louisville, KY 40223, (502) 245-3813
1634 White Circle, Suite 101, Marietta, GA 30066, (770) 421-8422
DESIGN CONSULTANT
PROFESSIONAL ENGINEERING

SCALE IN FEET
0 20 40 80

REVISION DATES

STATE OF GEORGIA
DEPARTMENT OF TRANSPORTATION
OFFICE: PROGRAM DELIVERY
MAINLINE PLAN
OMEGA-ELDORADO ROAD
NHS00-0000-00-(765)
P.I. 0000765
DRAWING No. 13-06

GPLN