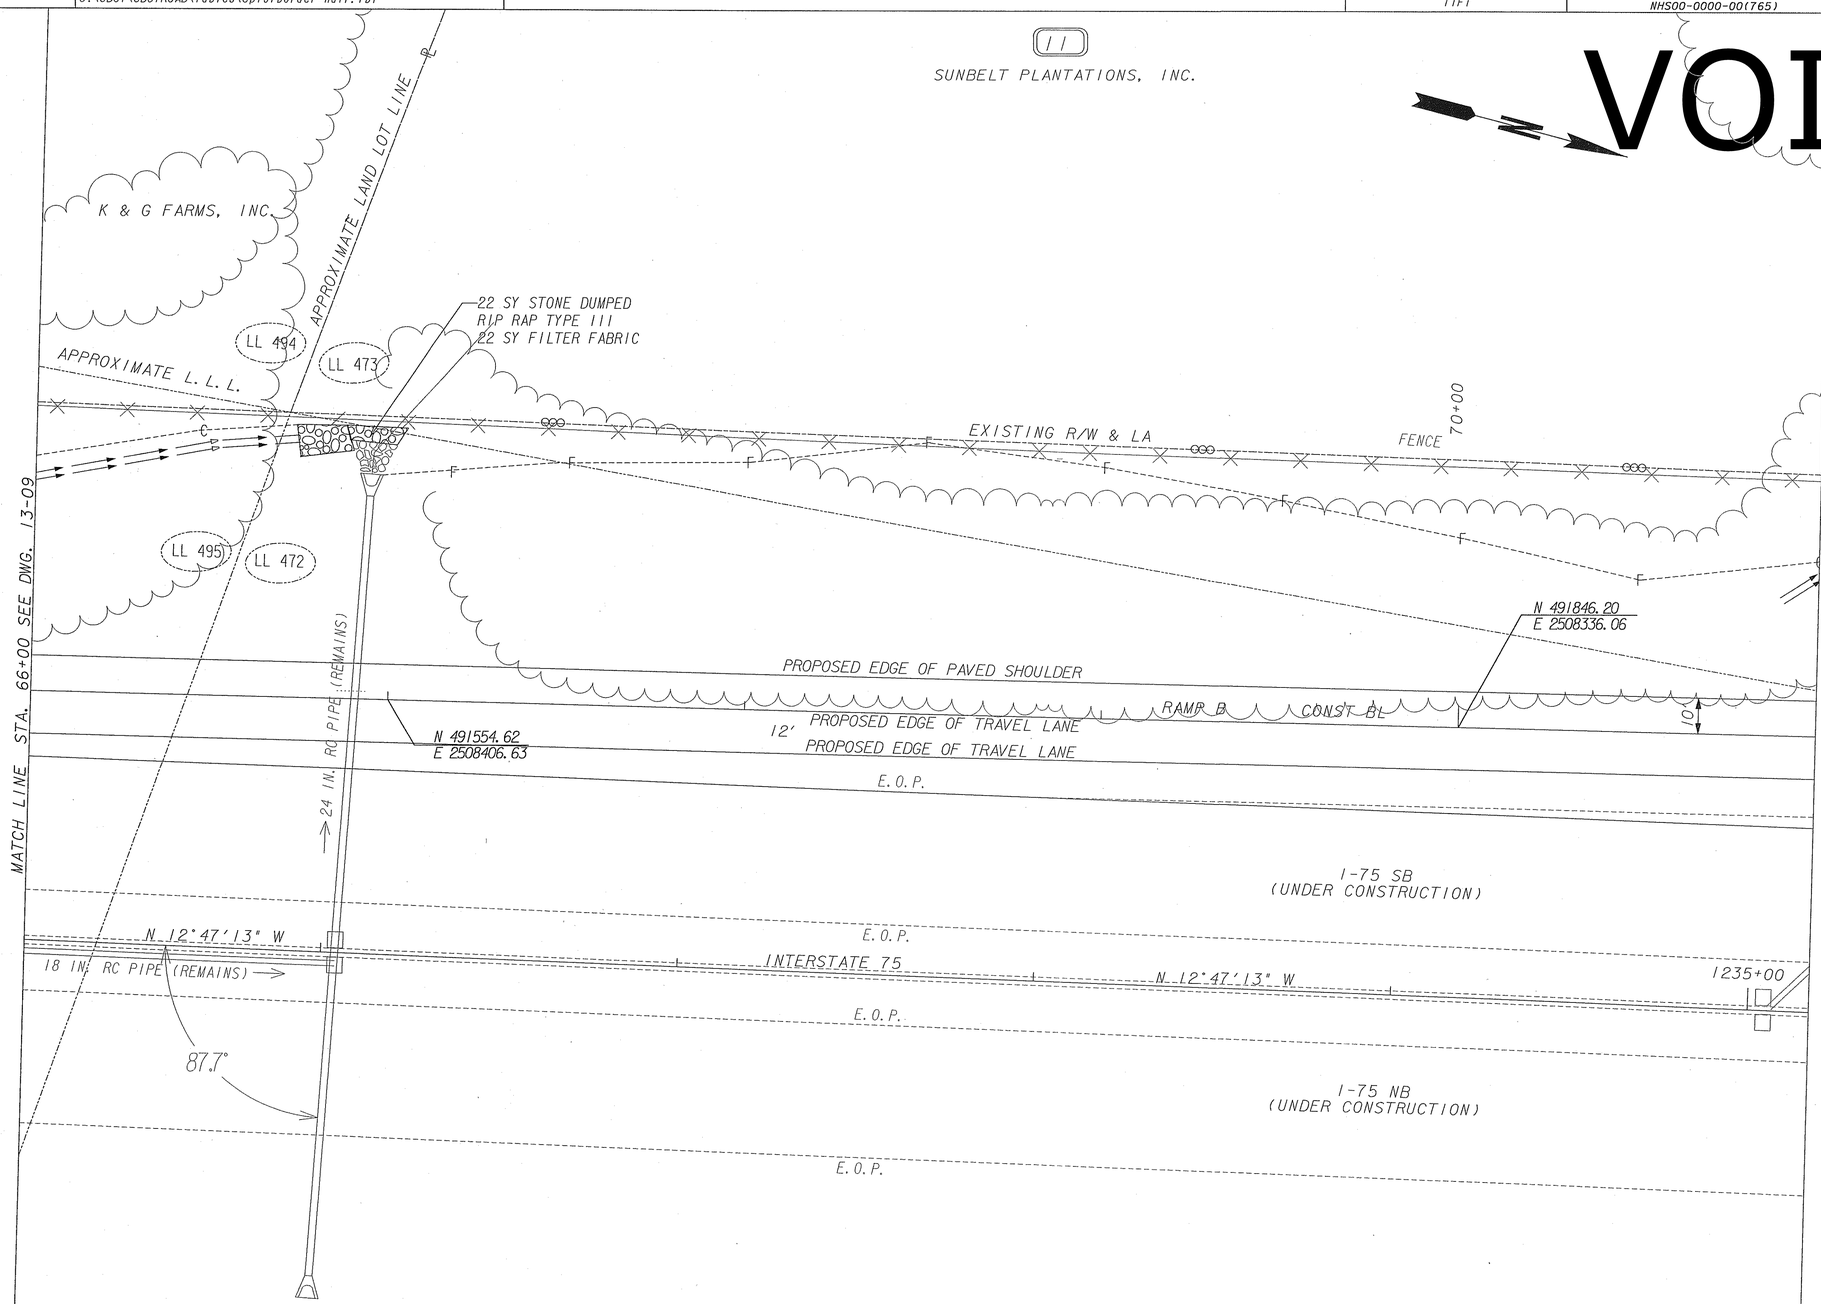

PROPERTY AND EXISTING R/W LINE
REQUIRED R/W LINE
CONSTRUCTION LIMITS
EASEMENT FOR CONSTRUCTION & MAINTENANCE OF SLOPES
EASEMENT FOR CONSTR OF SLOPES
EASEMENT FOR CONSTR OF DRIVES

BEGIN LIMIT OF ACCESS.....BLA
END LIMIT OF ACCESS.....ELA
LIMIT OF ACCESS
R/W AND LIMIT OF ACCESS
EXISTING R/W LINE

PLANS PREPARED AND SUBMITTED BY:

AEI
Branch Offices
O 65 Aberdeen Drive
Glasgow, KY 42141
(270) 651-7220
O 2500 Nelson Miller Parkway
Louisville, KY 40223
(502) 245-383
● 1634 White Circle, Suite 101
Marietta, GA 30066
(770) 421-8422
AMERICAN ENGINEERS, INC.
www.aei.co
PROFESSIONAL ENGINEERING
DESIGN CONSULTANT

SCALE IN FEET
0 20 40 80

REVISION DATES

STATE OF GEORGIA
DEPARTMENT OF TRANSPORTATION
OFFICE: PROGRAM DELIVERY

MAINLINE PLAN
RAMP B

NHS00-0000-00(765)
P. I. 0000765

DRAWING No.
13-10

3/1/2007 GPLN