VOID

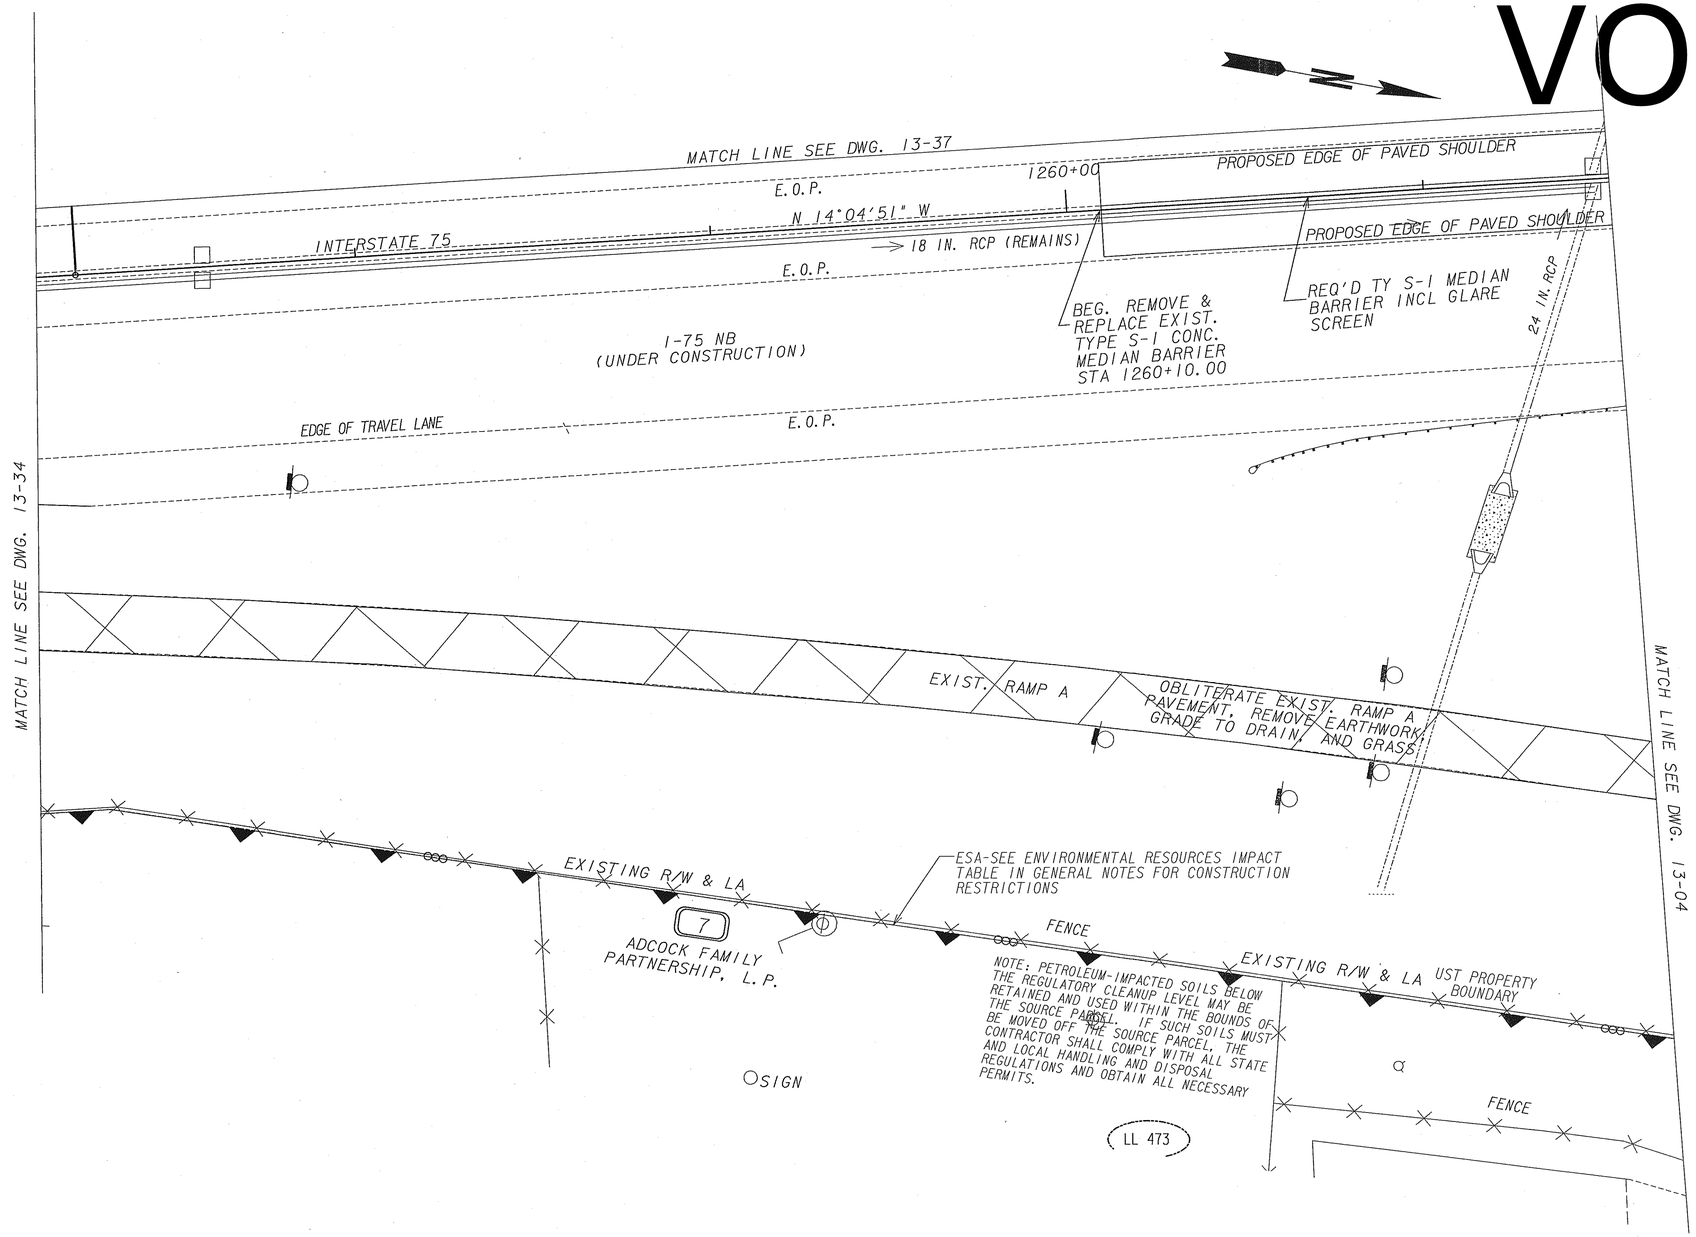

PROPERTY AND EXISTING R/W LINE	
REQUIRED R/W LINE	
CONSTRUCTION LIMITS	
EASEMENT FOR CONSTR. & MAINTENANCE OF SLOPES	
EASEMENT FOR CONSTR. OF SLOPES	
EASEMENT FOR CONSTR. OF DRIVES	

BEGIN LIMIT OF ACCESS.....BLA
END LIMIT OF ACCESS.....ELA
LIMIT OF ACCESS
REQUIRED R/W & LIMIT OF ACCESS

PLANS PREPARED AND SUBMITTED BY:

AEI
AMERICAN ENGINEERS, INC.
www.aei.co
1634 White Circle, Suite 101
Marietta, GA 30066
(770) 421-8422
PROFESSIONAL ENGINEERING

SCALE IN FEET
0 20 40 80

REVISION DATES

STATE OF GEORGIA
DEPARTMENT OF TRANSPORTATION
OFFICE: PROGRAM DELIVERY

MAINLINE PLAN
RAMP A

NHS00-0000-00(765)
P. I. 0000765

DRAWING No. 13-35

1/5/2009 GPLN

y:\0000765\dgn\000765cp35.dgn 3/2/2011 3:31:44 PM