VOID

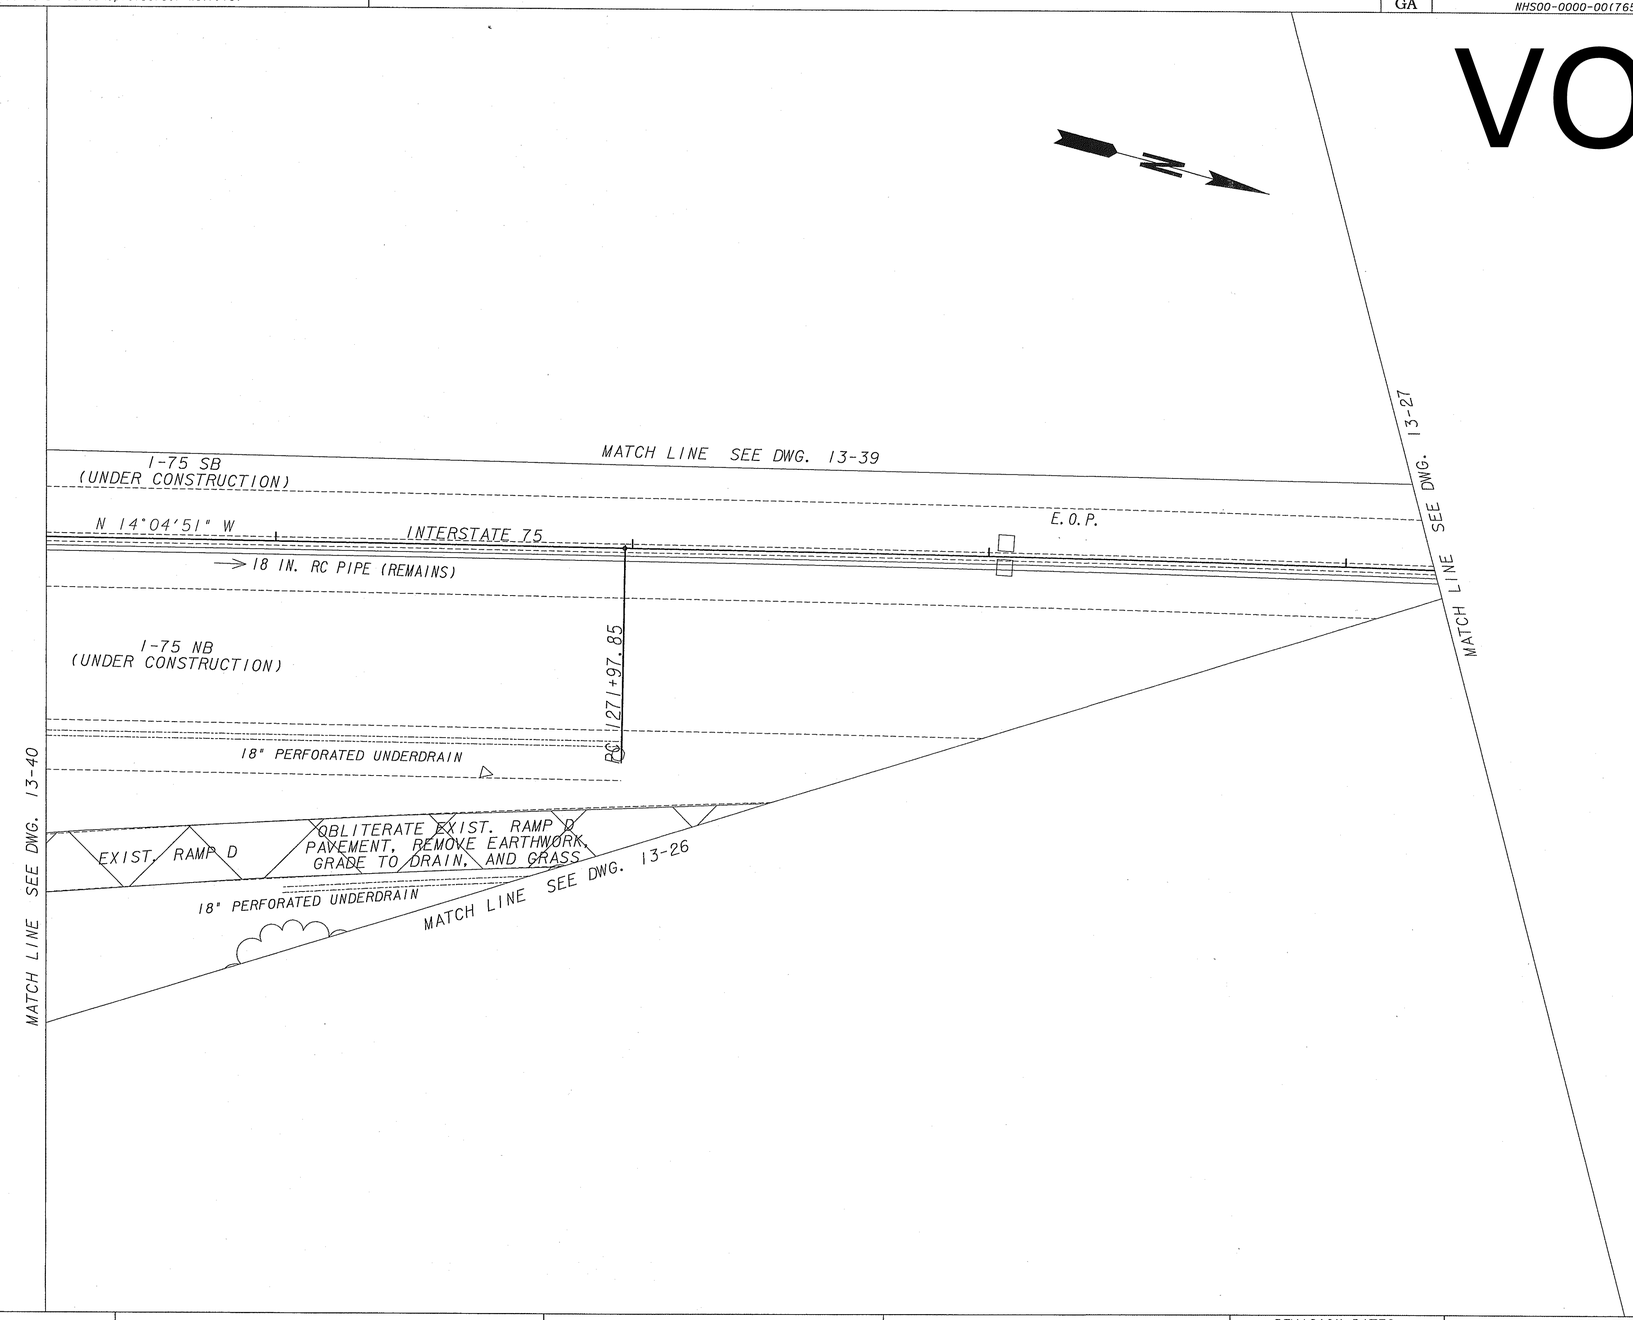

PROPERTY AND EXISTING R/W LINE
REQUIRED R/W LINE
CONSTRUCTION LIMITS
EASEMENT FOR CONSTR. & MAINTENANCE OF SLOPES
EASEMENT FOR CONSTR. OF SLOPES
EASEMENT FOR CONSTR. OF DRIVES

BEGIN LIMIT OF ACCESS.....BLA
END LIMIT OF ACCESS.....ELA
LIMIT OF ACCESS
REQUIRED R/W & LIMIT OF ACCESS

PLANS PREPARED AND SUBMITTED BY:
AEI
1634 White Circle, Suite 101
Marietta, GA 30066
(770) 421-8422
AMERICAN ENGINEERS, INC.
www.aei.co
PROFESSIONAL ENGINEERING

SCALE IN FEET
0 20 40 80

REVISION DATES

STATE OF GEORGIA
DEPARTMENT OF TRANSPORTATION
OFFICE: PROGRAM DELIVERY
MAINLINE PLAN

NHS00-0000-00(765)
P. I. 0000765

DRAWING No. 13-41

1/5/2009 GPLM