DATETIME$$$	TIME$$$	PRF	DGN	STATE	PROJECT NUMBER	SHEET NO.	TOTAL SHEETS
$USER$		$$PENTABLE$$		GA	NHS00-0000-00(765)	71	362

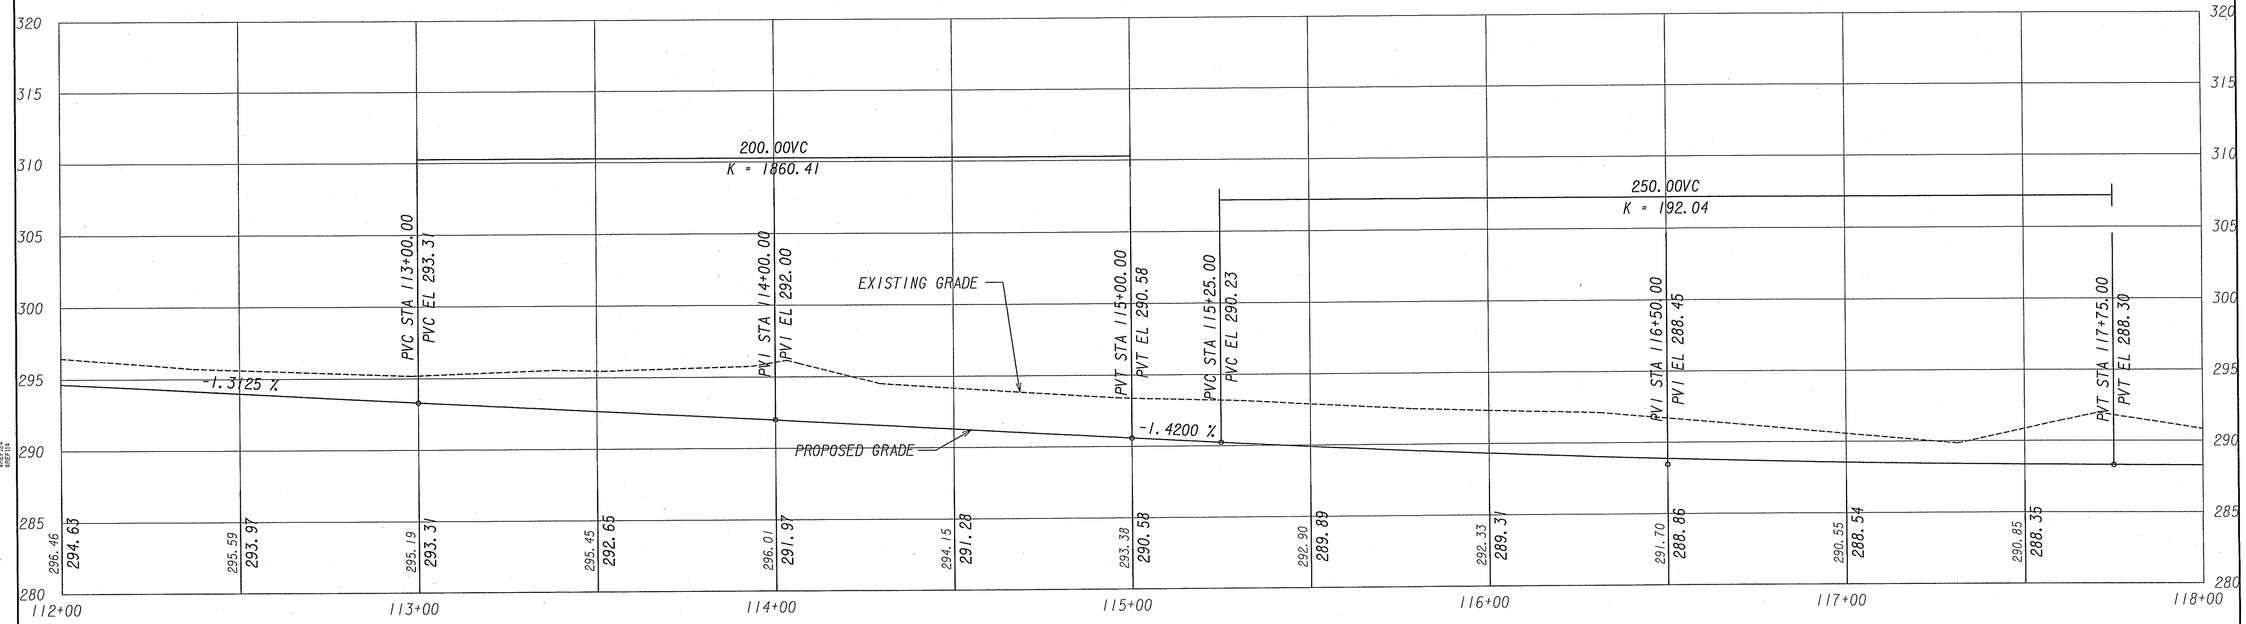

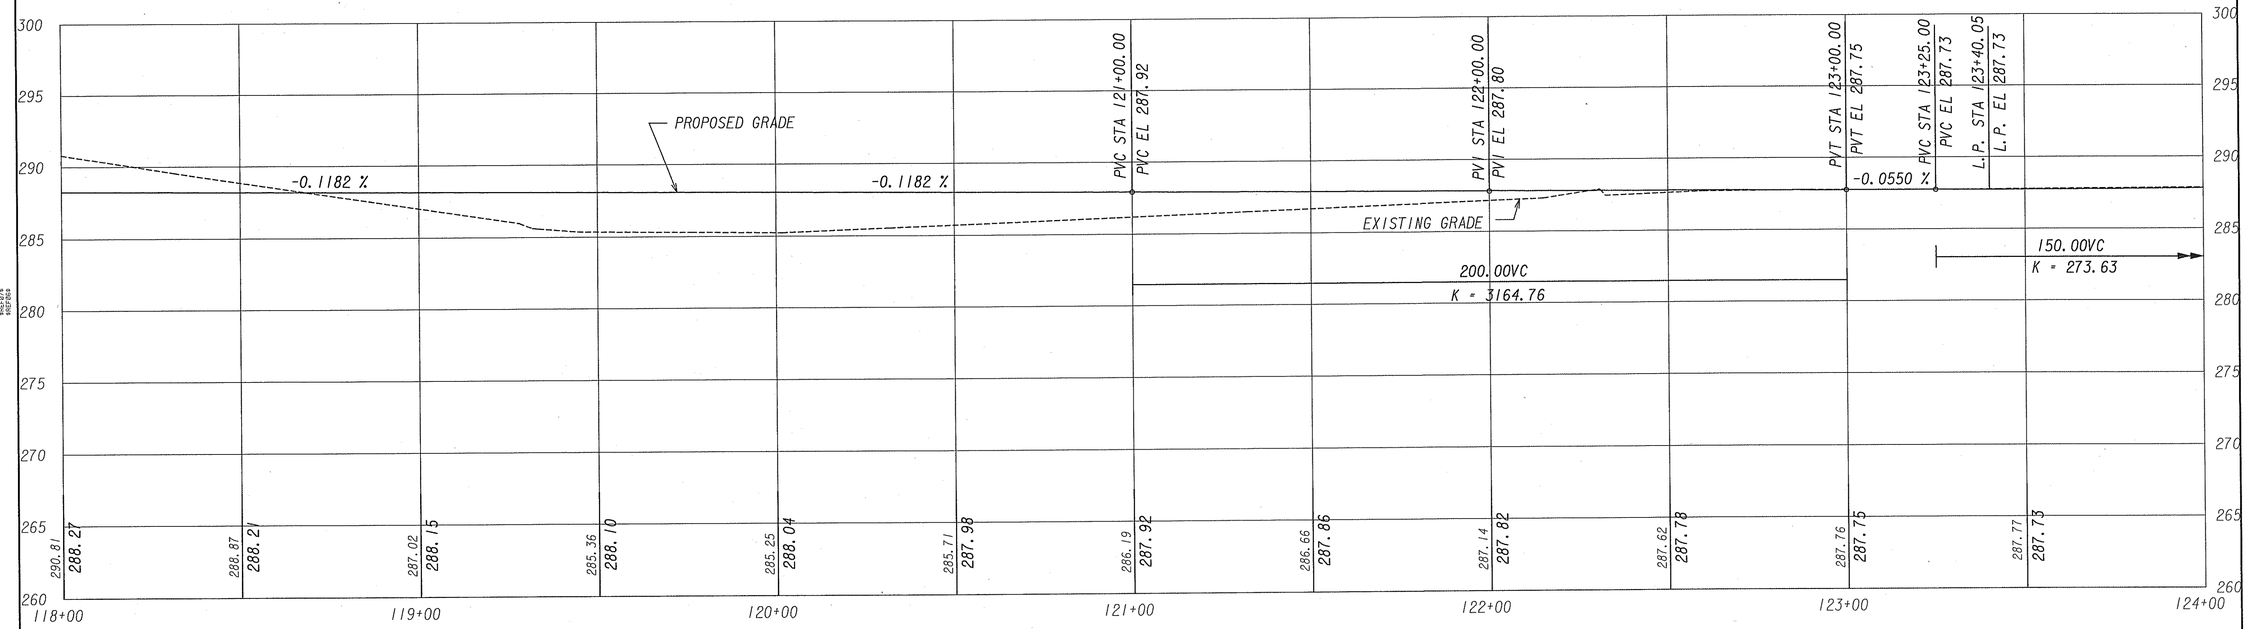

PLANS PREPARED AND SUBMITTED BY:

AEI
AMERICAN ENGINEERS, INC.
www.aei.cc
PROFESSIONAL ENGINEERING

1634 White Circle, Suite 101
Marietta, GA 30066
(770) 421-8422

SCALE:
VERTICAL 1" = 5'
HORIZONTAL 1" = 20'

REVISION DATES

STATE OF GEORGIA
DEPARTMENT OF TRANSPORTATION
OFFICE: PROGRAM DELIVERY
CROSSROAD PROFILE
RAMP C

DRAWING No.
16-08

GR220E

y:\0000765\DGN\0007659R04.dgn 3/3/2011 8:30:50 AM