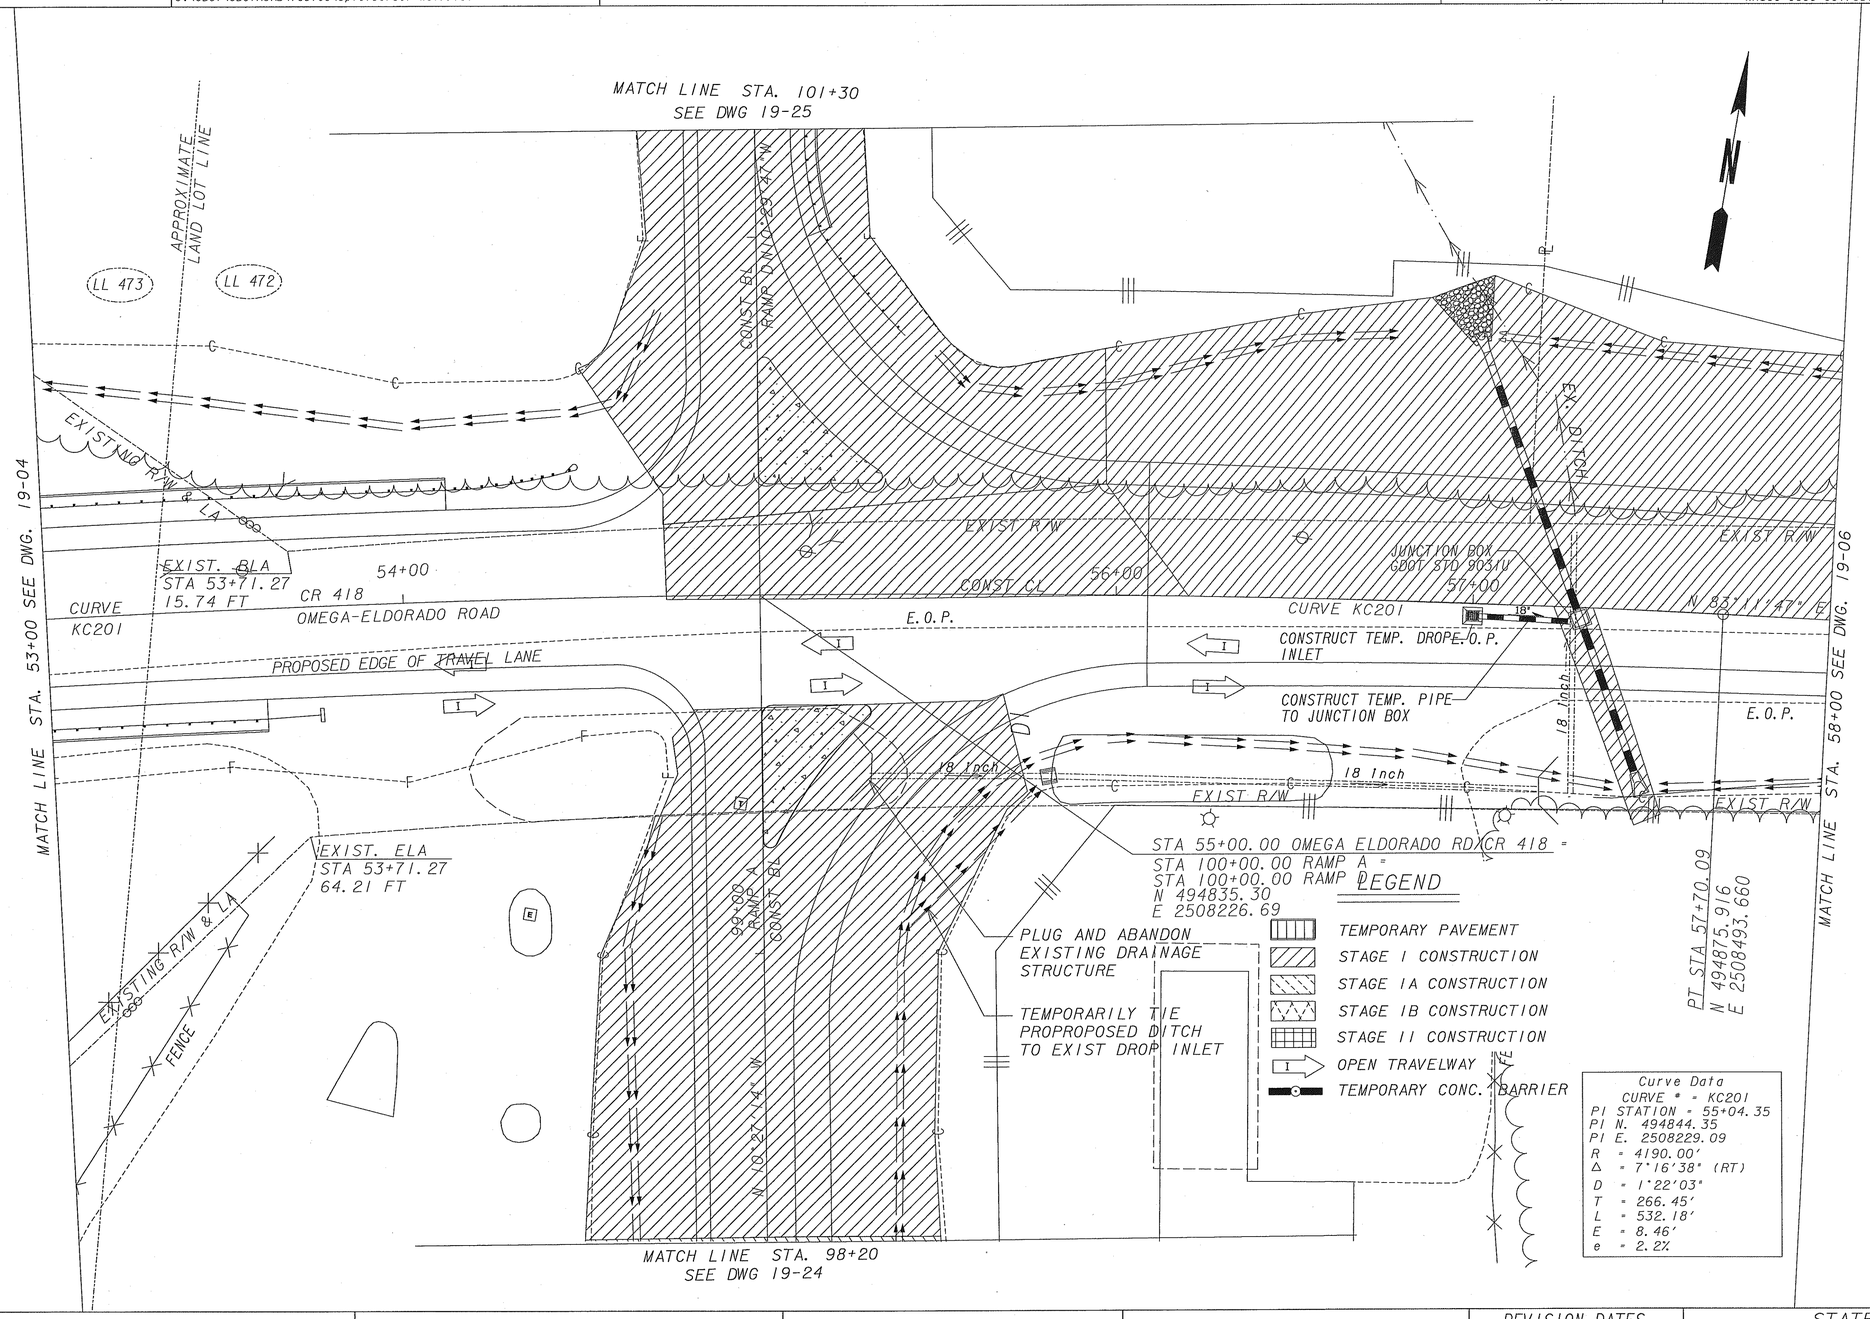

STAGE I

PLANS PREPARED AND SUBMITTED BY:

AEI

AMERICAN ENGINEERS, INC.

www.aei.co

Branch Offices

- 65 Aberdeen Drive, Glasgow, KY 42141, (270) 651-7220
- 2500 Nelson Miller Parkway, Louisville, KY 40223, (502) 245-3883
- 1634 White Circle, Suite 101, Marietta, GA 30066, (770) 429-8422

PROFESSIONAL ENGINEERING

DESIGN CONSULTANT

SCALE IN FEET

0 20 40 80

REVISION DATES		

STATE OF GEORGIA
DEPARTMENT OF TRANSPORTATION

OFFICE: PROGRAM DELIVERY

CONSTRUCTION STAGING PLAN

NHS00-0000-00(765)
P. I. 0000765

DRAWING No. 19-05

GPLN

y:\0000765\dgn\000765st05.dgn 3/1/2011 5:11:46 PM