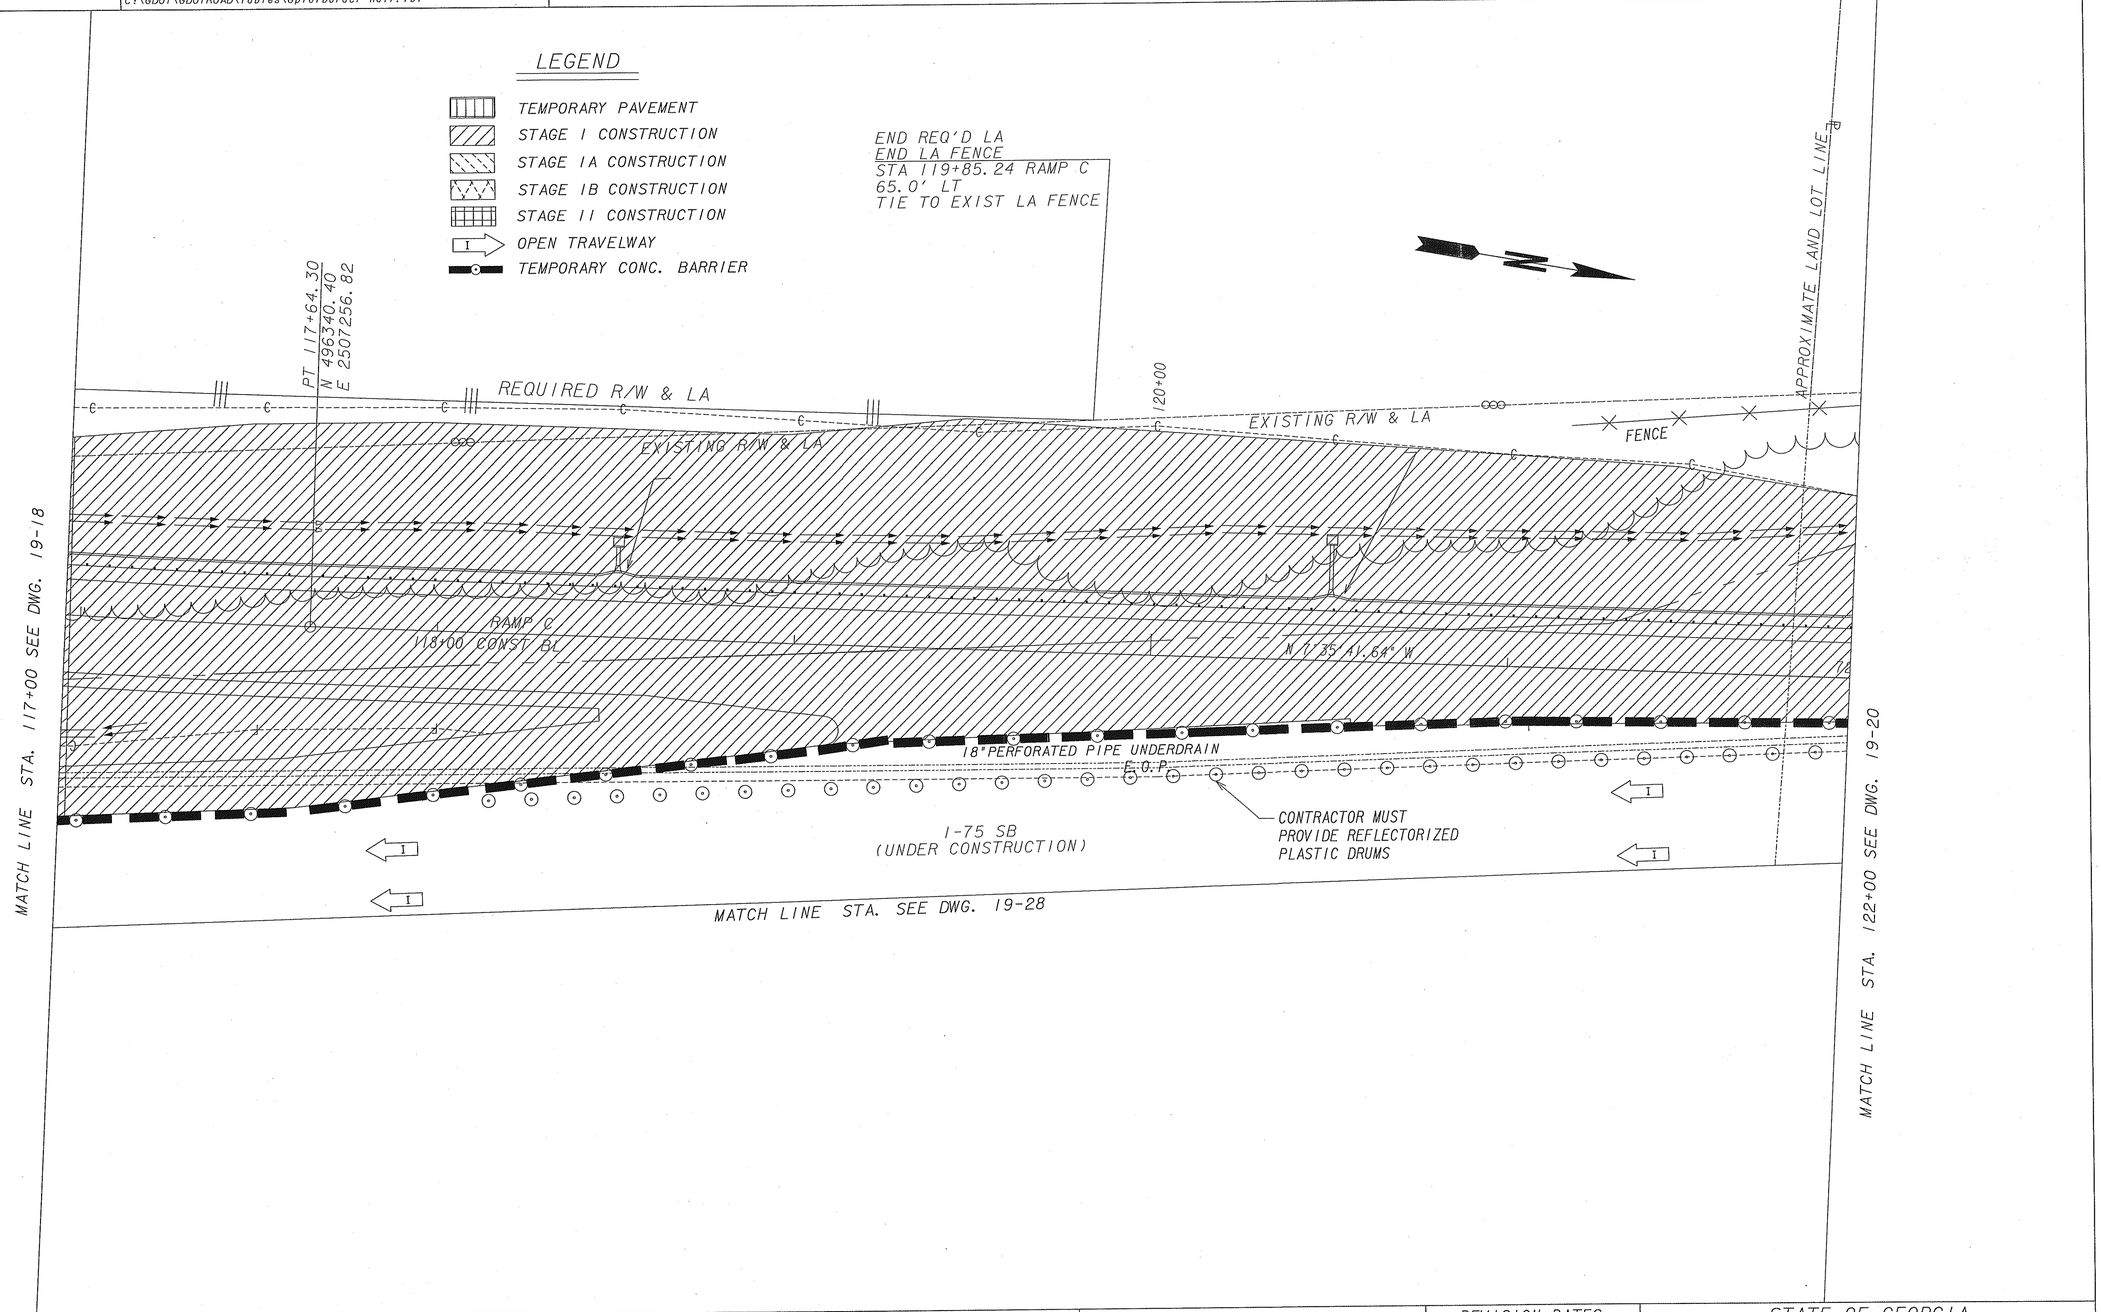

STAGE I

PLANS PREPARED AND SUBMITTED BY:

AEI

Branch Offices

O 65 Aberdeen Drive
Glasgow, KY 42141
(270) 651-7220

O 2500 Nelson Miller Parkway
Louisville, KY 40223
(502) 245-3383

● 1534 White Circle, Suite 101
Marietta, GA 30066
(770) 421-8422

AMERICAN ENGINEERS, INC.
www.aei.co

PROFESSIONAL ENGINEERING

DESIGN CONSULTANT

SCALE IN FEET
0 20 40 80

REVISION DATES

STATE OF GEORGIA
DEPARTMENT OF TRANSPORTATION
OFFICE: PROGRAM DELIVERY

CONSTRUCTION STAGING
PLAN-RAMP C

NHS00-0000-00(765)
P. I. 0000765

DRAWING No.
19-19

GPLN

y:\0000765\dgn\000765st19.dgn 3/1/2011 5:11:31 PM