| STATE | PROJECT NUMBER | SHEET NO. | TOTAL SHEETS |
|---|---|---|---|
| GA | NHS00-0000-00(765) | 129 | 562 |

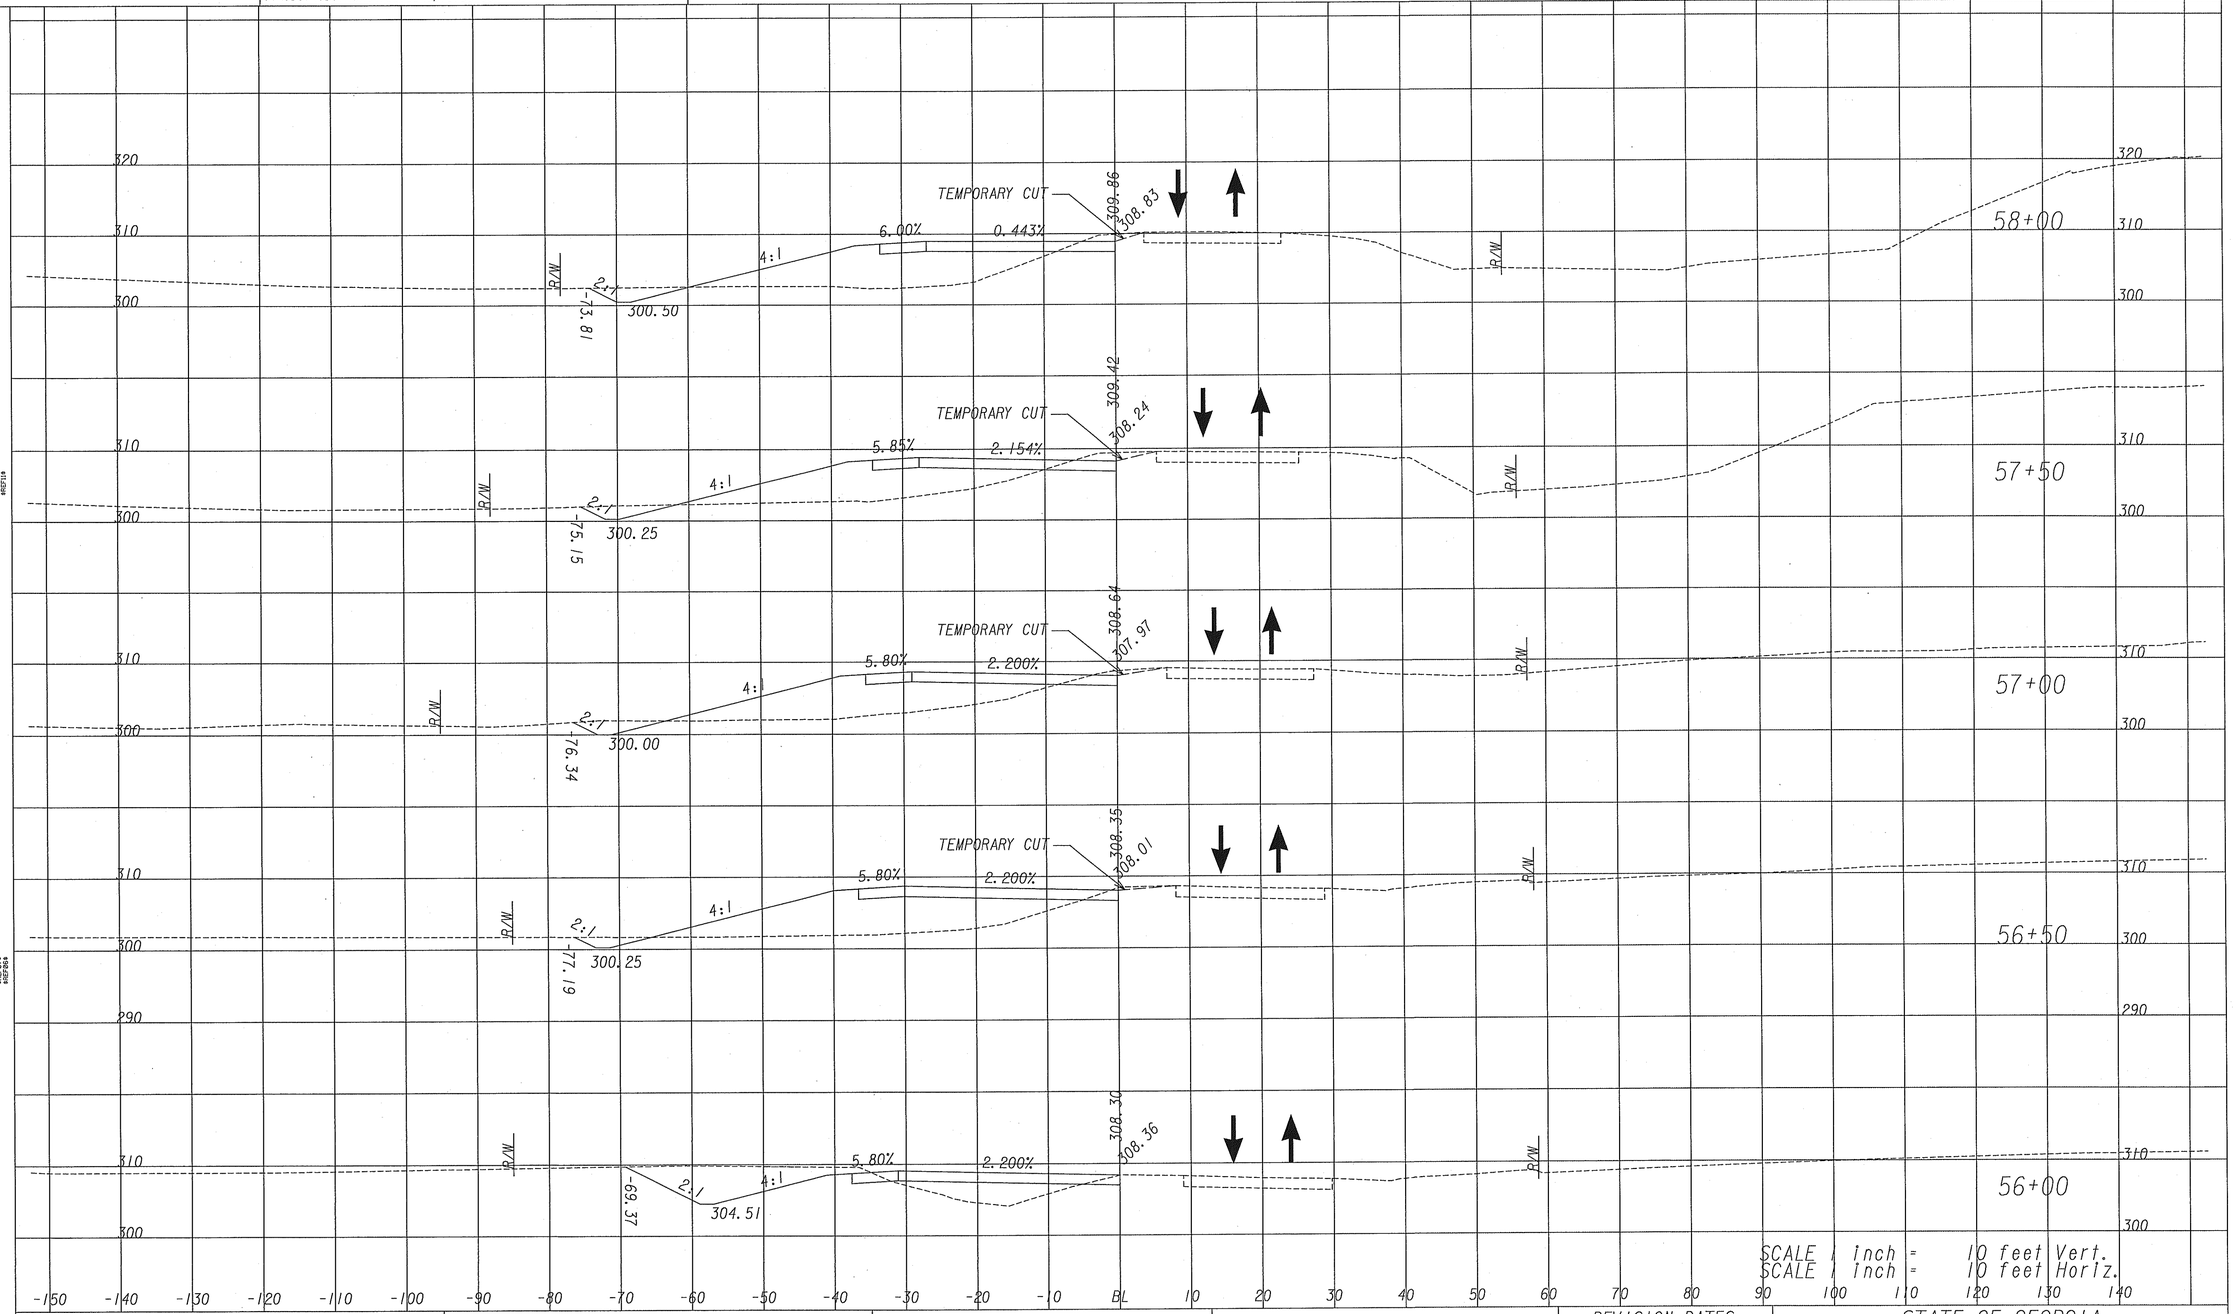


STAGE 1

PLANS PREPARED AND SUBMITTED BY:

AEI

AMERICAN ENGINEERS, INC.
www.aei.cc
PROFESSIONAL ENGINEERING

1634 White Circle, Suite 101
Marietta, GA 30066
(770) 421-8422

REVISION DATES

STATE OF GEORGIA
DEPARTMENT OF TRANSPORTATION
OFFICE: PROGRAM DELIVERY

CROSS SECTIONS
CONSTRUCTION STAGING
CR 418/OMEGA-ELDORADO ROAD

DRAWING No.
19-50

3/1/2007 SUXSEW