LEGEND

- TEMPORARY PAVEMENT
- STAGE I CONSTRUCTION
- STAGE IA CONSTRUCTION
- STAGE IB CONSTRUCTION
- STAGE II CONSTRUCTION
- OPEN TRAVELWAY
- TEMPORARY BARRIER

Curve Data
CURVE # = KC200
PI STATION = 38+99.08
PI N. 494453.59
PI E. 2506671.19
R = 2010.00'
Δ = 9°57'08" (LT)
D = 2°51'02"
T = 175.01'
L = 349.13'
E = 7.60'
e = 3.8%

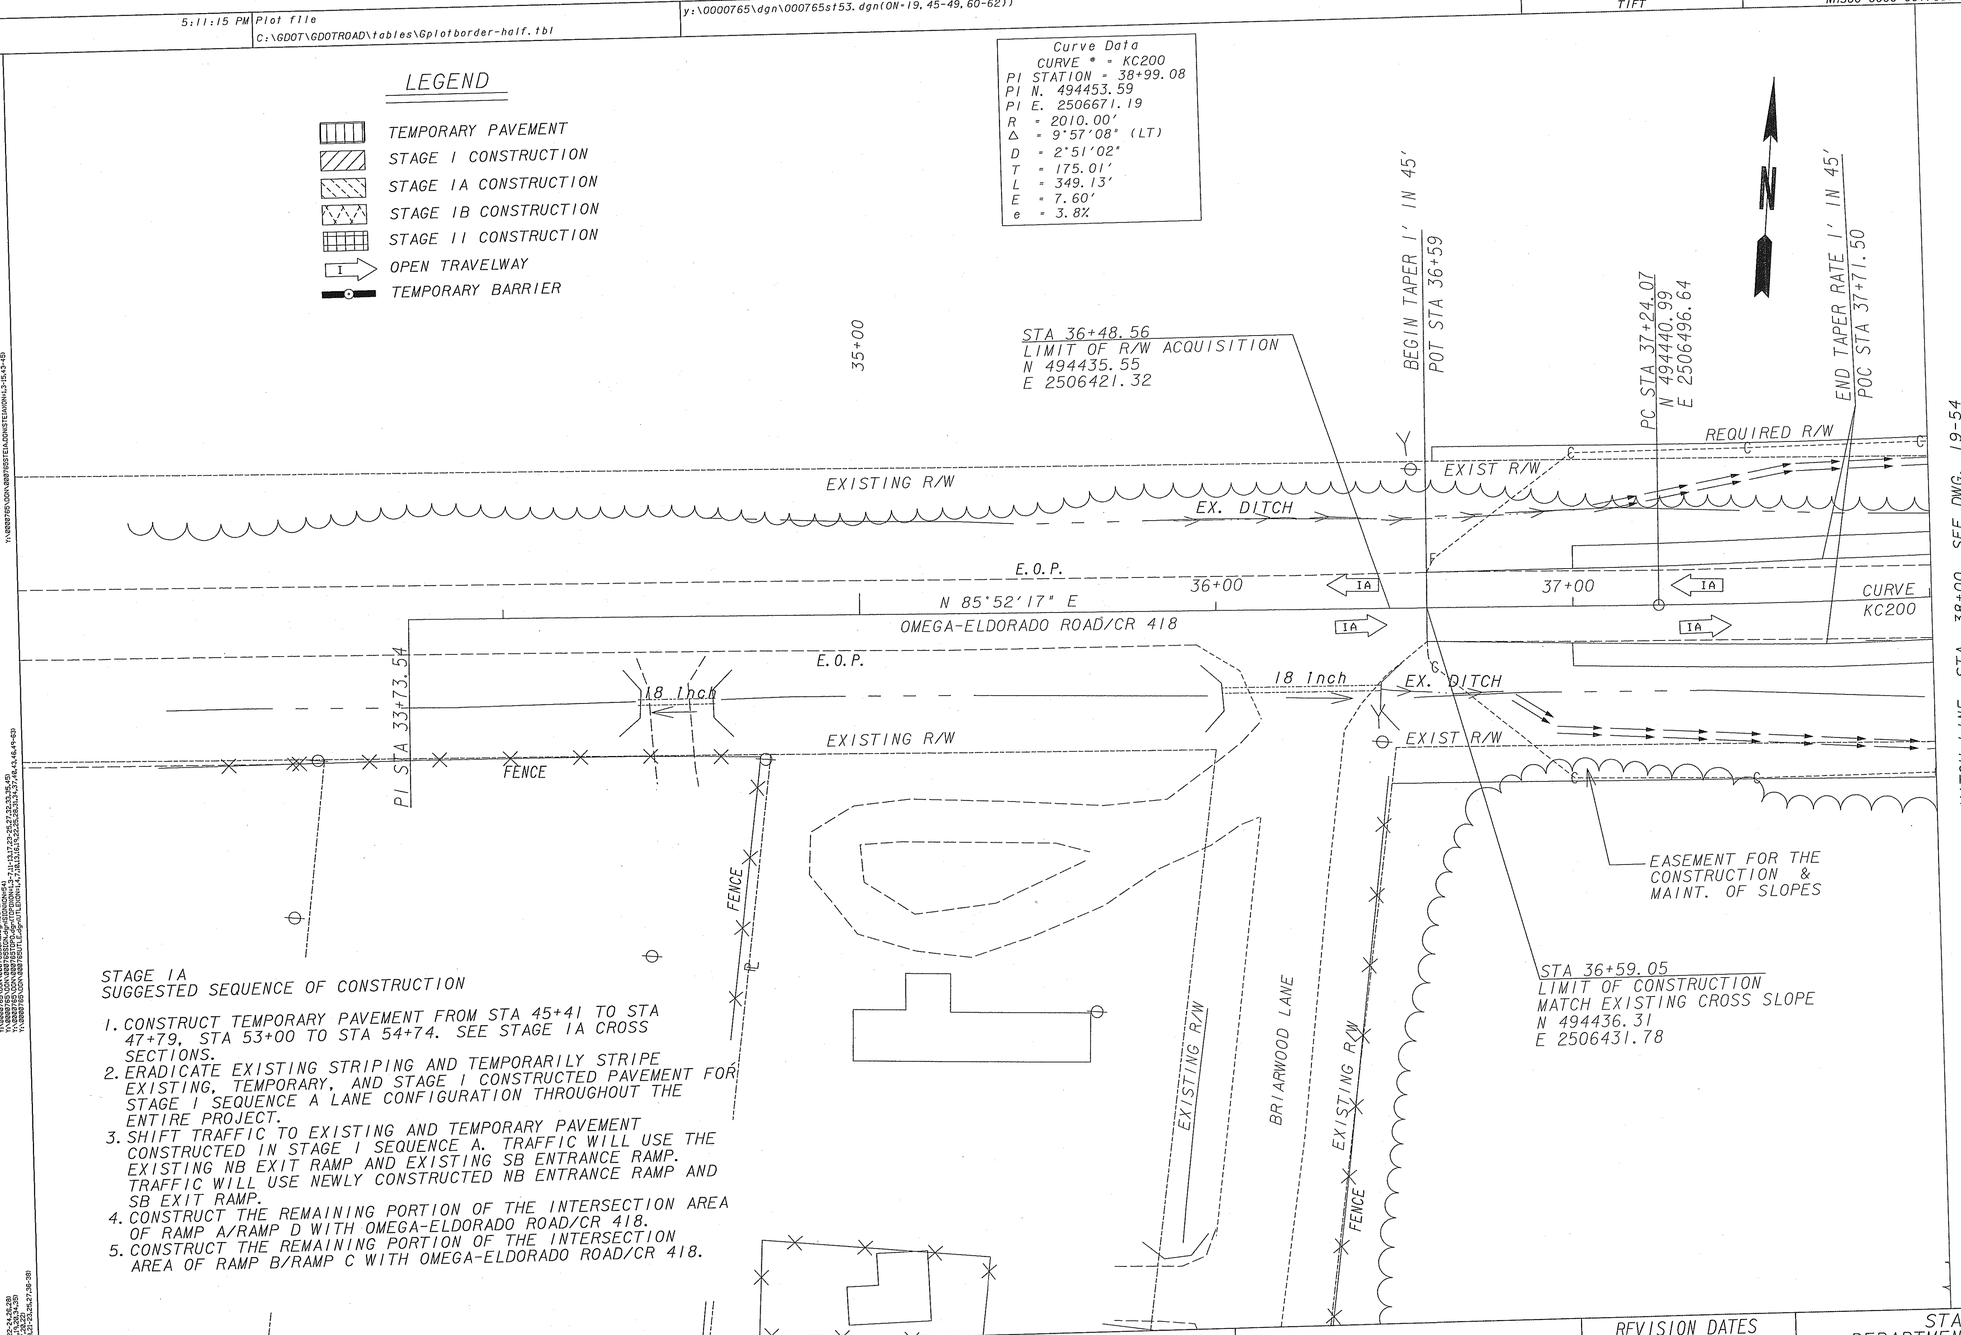

STAGE IA
SUGGESTED SEQUENCE OF CONSTRUCTION

1. CONSTRUCT TEMPORARY PAVEMENT FROM STA 45+41 TO STA 47+79, STA 53+00 TO STA 54+74. SEE STAGE IA CROSS SECTIONS.
2. ERADICATE EXISTING STRIPING AND TEMPORARILY STRIPE EXISTING, TEMPORARY, AND STAGE I CONSTRUCTED PAVEMENT FOR STAGE I SEQUENCE A LANE CONFIGURATION THROUGHOUT THE ENTIRE PROJECT.
3. SHIFT TRAFFIC TO EXISTING AND TEMPORARY PAVEMENT CONSTRUCTED IN STAGE I SEQUENCE A. TRAFFIC WILL USE THE EXISTING NB EXIT RAMP AND EXISTING SB ENTRANCE RAMP. TRAFFIC WILL USE NEWLY CONSTRUCTED NB ENTRANCE RAMP AND SB EXIT RAMP.
4. CONSTRUCT THE REMAINING PORTION OF THE INTERSECTION AREA OF RAMP A/RAMP D WITH OMEGA-ELDORADO ROAD/CR 418.
5. CONSTRUCT THE REMAINING PORTION OF THE INTERSECTION AREA OF RAMP B/RAMP C WITH OMEGA-ELDORADO ROAD/CR 418.

STAGE IA

PLANS PREPARED AND SUBMITTED BY:
AEI
AMERICAN ENGINEERS, INC.
www.aei.co
Branch Offices
65 Aberdeen Drive
Glasgow, KY 42141
(270) 651-7220
2500 Nelson Miller Parkway
Louisville, KY 40223
(502) 245-3813
1634 White Circle, Suite 101
Marietta, GA 30066
(770) 421-8422
PROFESSIONAL ENGINEERING
DESIGN CONSULTANT

SCALE IN FEET
0 20 40 80

REVISION DATES		

STATE OF GEORGIA
DEPARTMENT OF TRANSPORTATION
OFFICE: PROGRAM DELIVERY
CONSTRUCTION STAGING PLAN
NHS00-0000-00(765)
P.I. 0000765
DRAWING No. 19-53