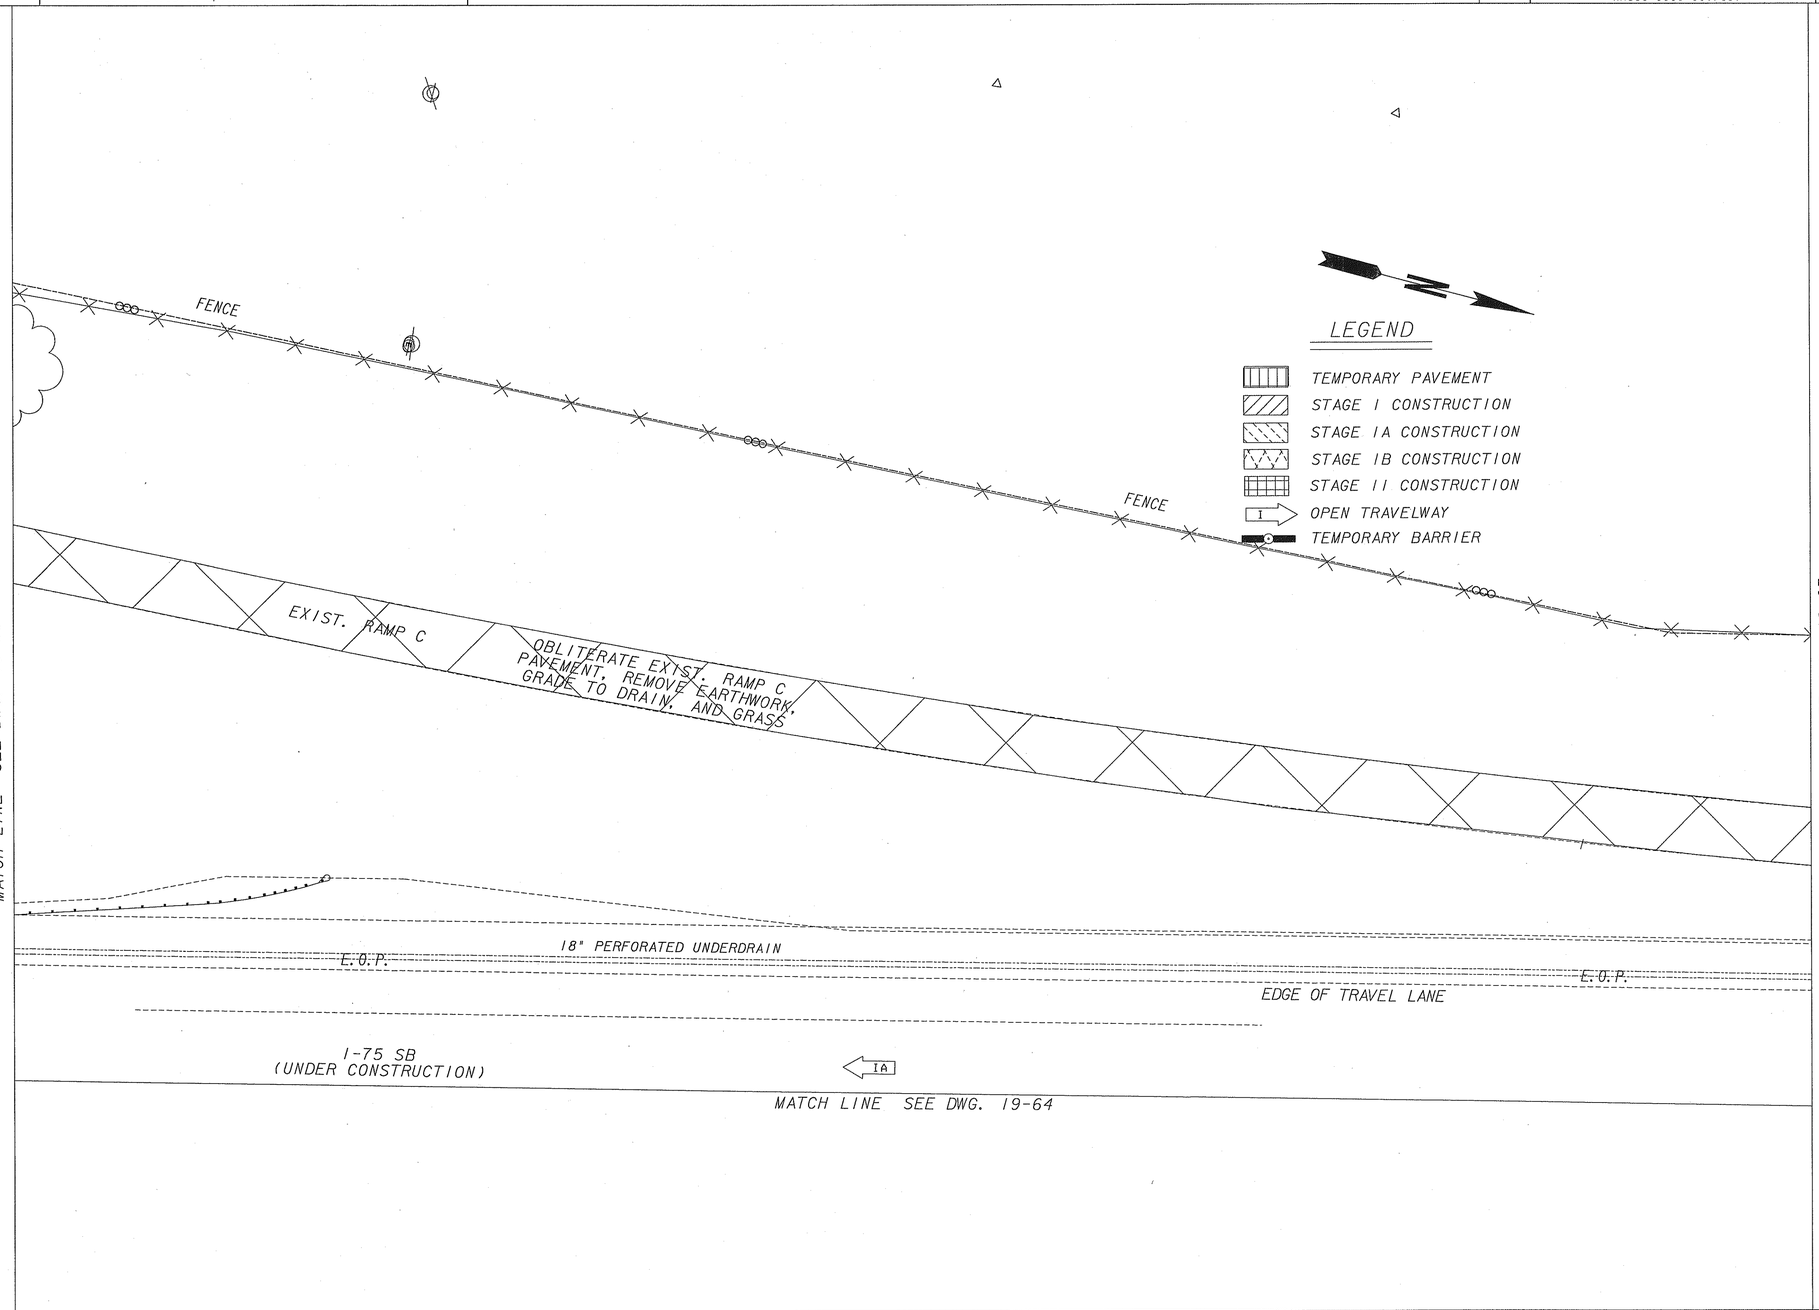

STAGE IA

PLANS PREPARED AND SUBMITTED BY:

AEI

Branch Offices
- 65 Aberdeen Drive, Glasgow, KY 42141, (270) 651-7220
- 634 White Circle, Suite 101, Marietta, GA 30066, (770) 421-8422
- 2500 Nelson Miller Parkway, Louisville, KY 40223, (502) 245-3813

AMERICAN ENGINEERS, INC.
www.aei.co
PROFESSIONAL ENGINEERING
DESIGN CONSULTANT

SCALE IN FEET
0 20 40 80

REVISION DATES		

STATE OF GEORGIA
DEPARTMENT OF TRANSPORTATION
OFFICE: PROGRAM DELIVERY

CONSTRUCTION STAGING
PLAN-RAMP C

NHS00-0000-00(765)
P. I. 0000765

DRAWING No. 19-62

1/5/2009 GPLN